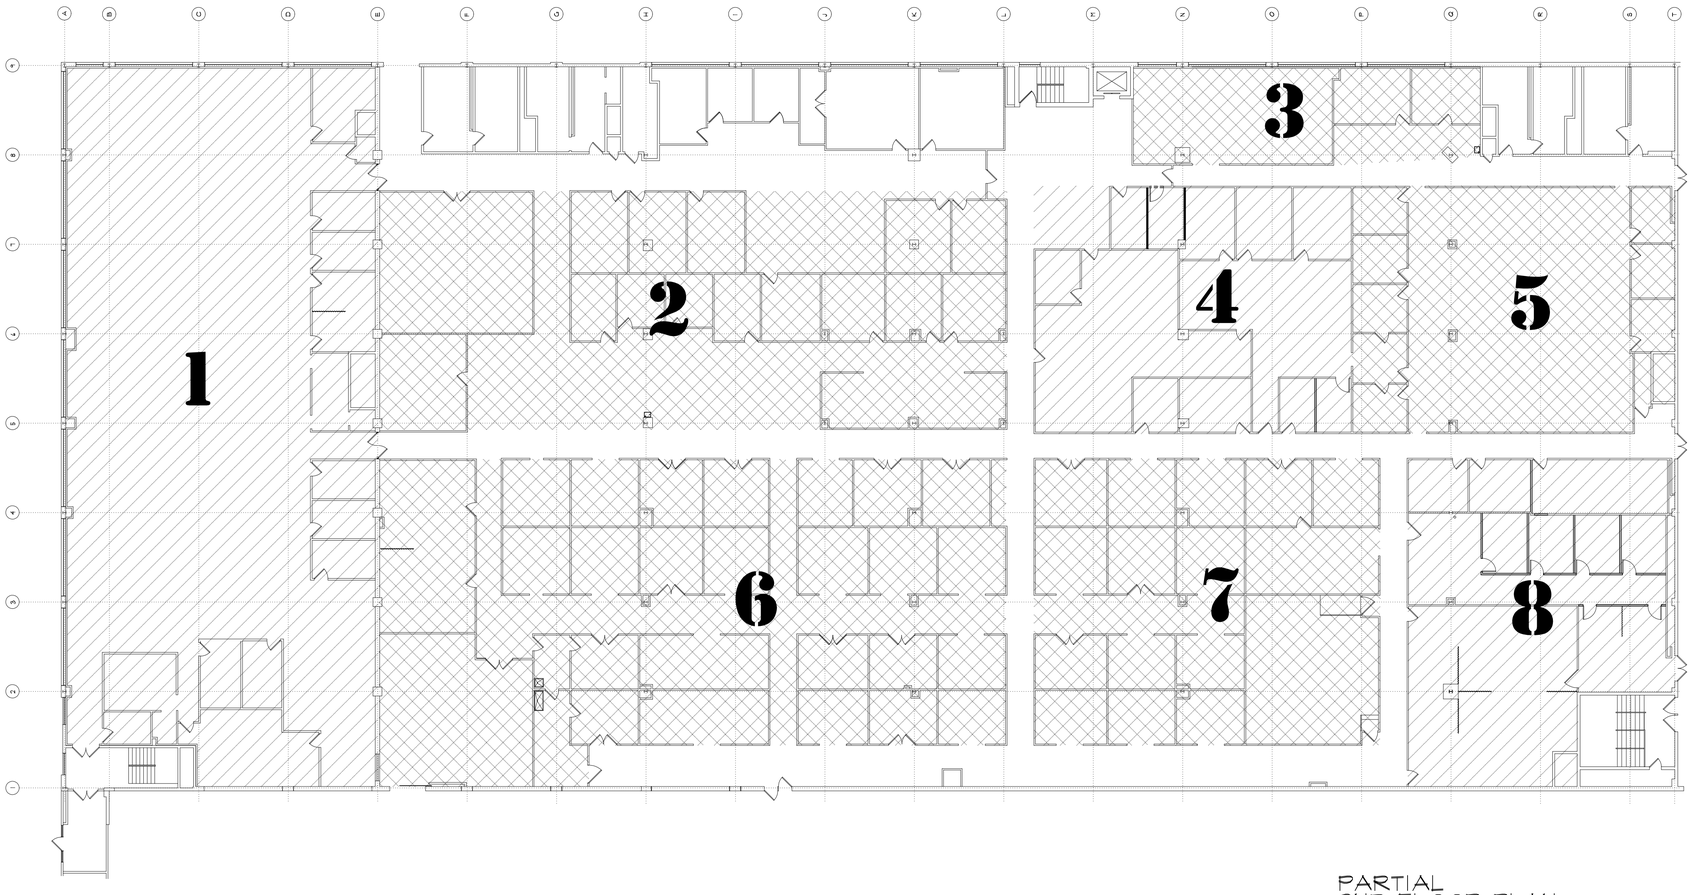

PARTIAL
2ND FLOOR PLAN

NORTH

0 5' 10' 20' 50'

AREA 1 - 11,023 SF

AREA 2 - 7474 SF

AREA 3 - 1713 SF

AREA 4 - 3915 SF

AREA 5 - 3937 SF

AREA 6 - 9410 SF

AREA 7 - 4943 SF

AREA 8 - 3920 SF

NOTICE:

IT IS A VIOLATION OF LAW FOR ANY PERSON, UNLESS ACTING UNDER THE DIRECTION OF A LICENSED ARCHITECT TO ALTER ANY ITEM ON THIS DOCUMENT IN ANY WAY.

ANY LICENSEE WHO ALTERS THIS DOCUMENT IS REQUIRED BY LAW TO ITV HIS OR HER SEAL AND THE NOTATION "ALTERED BY" FOLLOWED BY HIS OR HER SIGNATURE AND A SPECIFIC DESCRIPTION OF THE ALTERATIONS.

THESE PLANS ARE COPYRIGHTED AND ARE SUBJECT TO COPYRIGHT PROTECTION AS AN "ARCHITECTURAL WORK" UNDER SEC. 102 OF THE COPYRIGHT ACT, 17 U.S.C. AS AMENDED DECEMBER 1990 AND KNOWN AS THE ARCHITECTURAL WORKS COPYRIGHT PROTECTION ACT OF 1990. COPYRIGHT PROTECTION EXTENDS NOT LIMITED TO THE OVERALL FORM AS WELL AS THE ARRANGEMENT AND COMPOSITION OF SPACES AND ELEMENTS IN THE DESIGN. UNAUTHORIZED USE OF THESE PLANS AND SPECIFICATIONS, IN WHOLE OR IN PART, AS MAY BE HEREIN, CAN LEGALLY RESULT IN THE CESSATION OF CONSTRUCTION OR BUILDINGS BEING SEIZED AND/OR HAVE ATTORNEY FEES AND DAMAGES ASSESSED AGAINST THE VIOLATOR. NO PART OF THIS DOCUMENT MAY BE DISTRIBUTION IS ALLOWED WITHOUT THE WRITTEN PERMISSION AND CONSENT OF CHAIT STUDIOS ARCHITECTS

COPYRIGHT 2016 CHAIT STUDIOS ARCHITECTS

PROJECT:

BUILDING #8
60 CARLSON ROAD
ROCHESTER, N.Y.

CHAIT STUDIOS
21 SLATE DRIVE
NORTH CHILI, NEW YORK 14514
WWW.CHAITSTUDIOS.COM 585.747-8746

DRAWING:
PARTIAL 2ND
FLOOR PLAN

DRAWN:	CHECKED:
SBC	SBC

DATE: 9/7/18

SCALE: AS NOTED

JOB NO.: 180901

SHEET:

A-1

OF 1 SHEETS