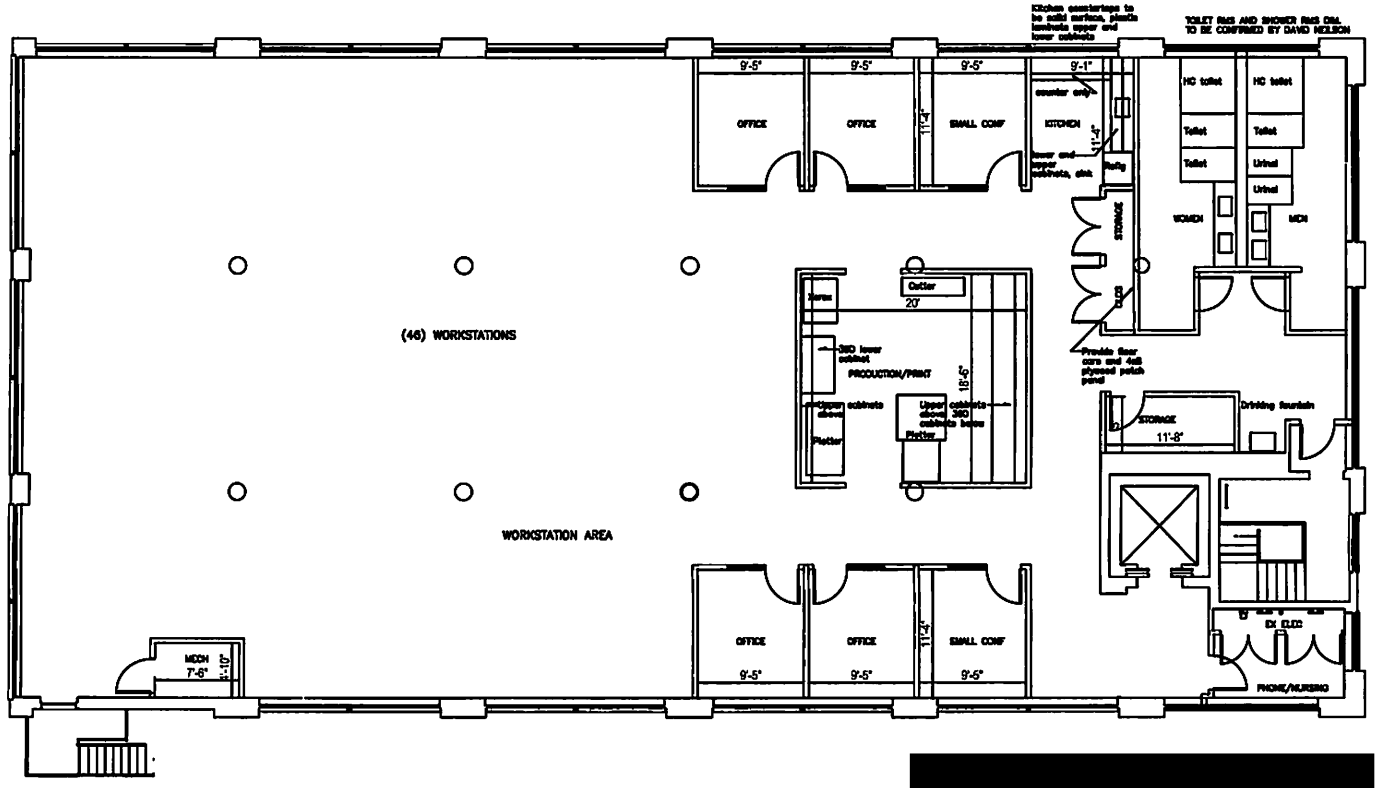

[redacted]

[redacted]

[redacted]

4 LEVEL 4

a different kind of dealer

workplace resource

[redacted]

803 Summer Street
Boston, MA
Schematic Layout

DRAWING NAME	LAYOUT NAME	DATE 10.31.14	REVISION#
		DRAWN BY TT	REVISED BY
		PROJECT NUMBER	SCALE NTS

NOTES:
1. This drawing is for furniture planning and installation, and is NOT intended for construction purposes. The furniture specification represented by this plan is based upon information and architectural drawings submitted to [redacted] by the client. [redacted] will NOT be responsible for the accuracy of the accompanying bill of materials and/or the installation of furniture referenced thereon in the event that the aforesaid information and/or drawings do not conform to actual field dimensions and/or conditions.
2. In accordance with [redacted] policy approval of the drawing package is one of the conditions precedent to commencement of manufacturing
3. All changes or deviations from the approved drawing package will be regarded as a change order and will be processed accordingly.