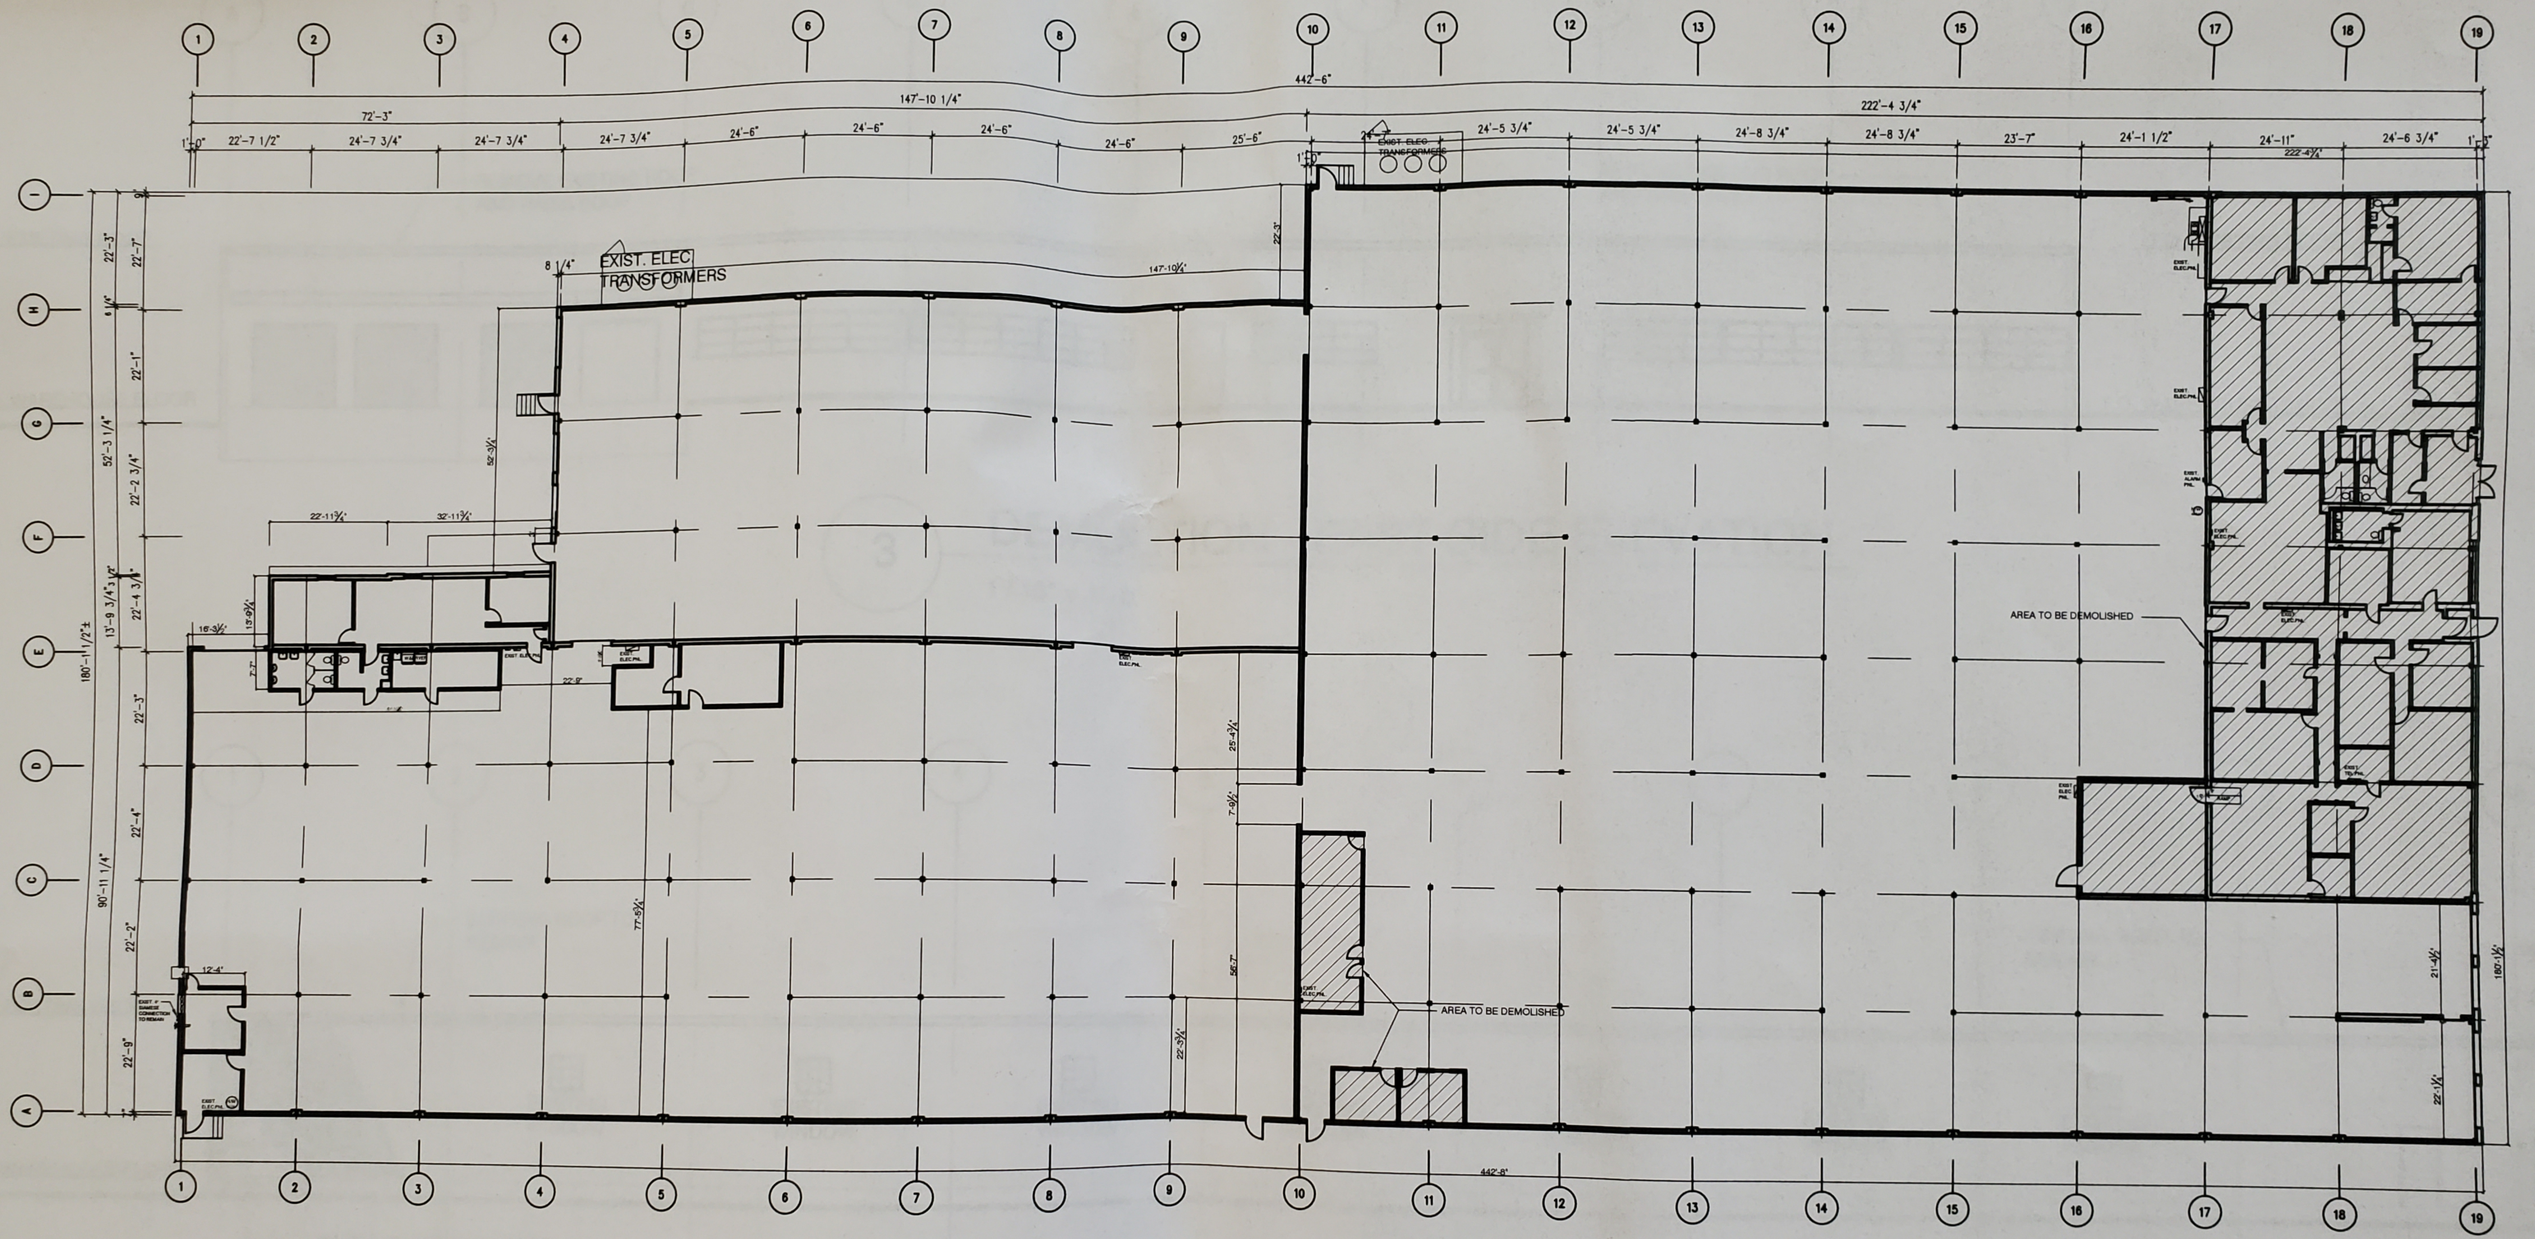

1 FIRST FLOOR DEMOLITION PLAN

1 / 32" = 1' - 0"

N