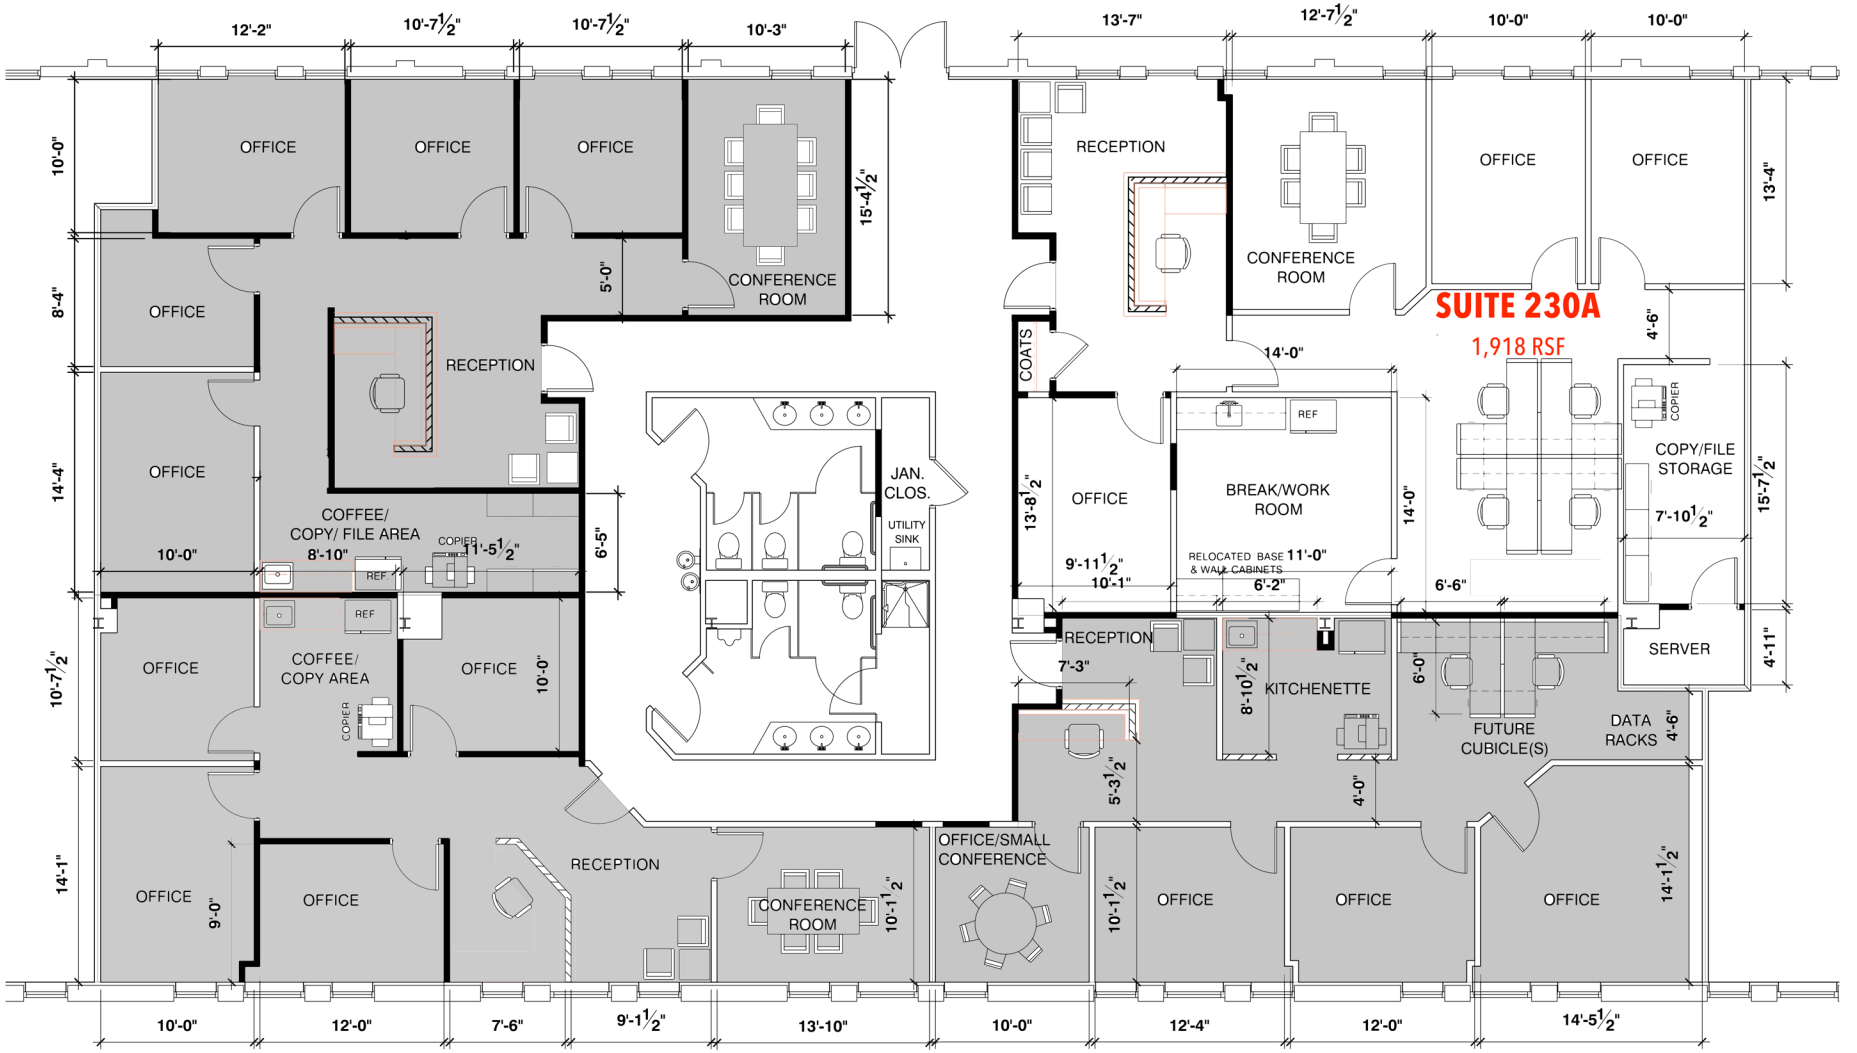

INSIDE OUT DESIGNS
3446 CHESTNUT AVENUE
BALTIMORE MD 21211
410-662-4414 PHONE
410-662-4970 FAX

HERITAGE PROPERTIES

RADIO PARK BUILDING A
SUITE 230
TOWSON, MARYLAND

SEAL:

REVISIONS:

DATE: 3.10.2014
SCALE: 1/4"=1'-0"
DRAWN BY: HSB
CHECKED BY:
APPROVED BY:
ISSUED: 3.10.2014

SCHEMATIC PLAN
STES: A-D

DRAWING# A1
PROJECT#