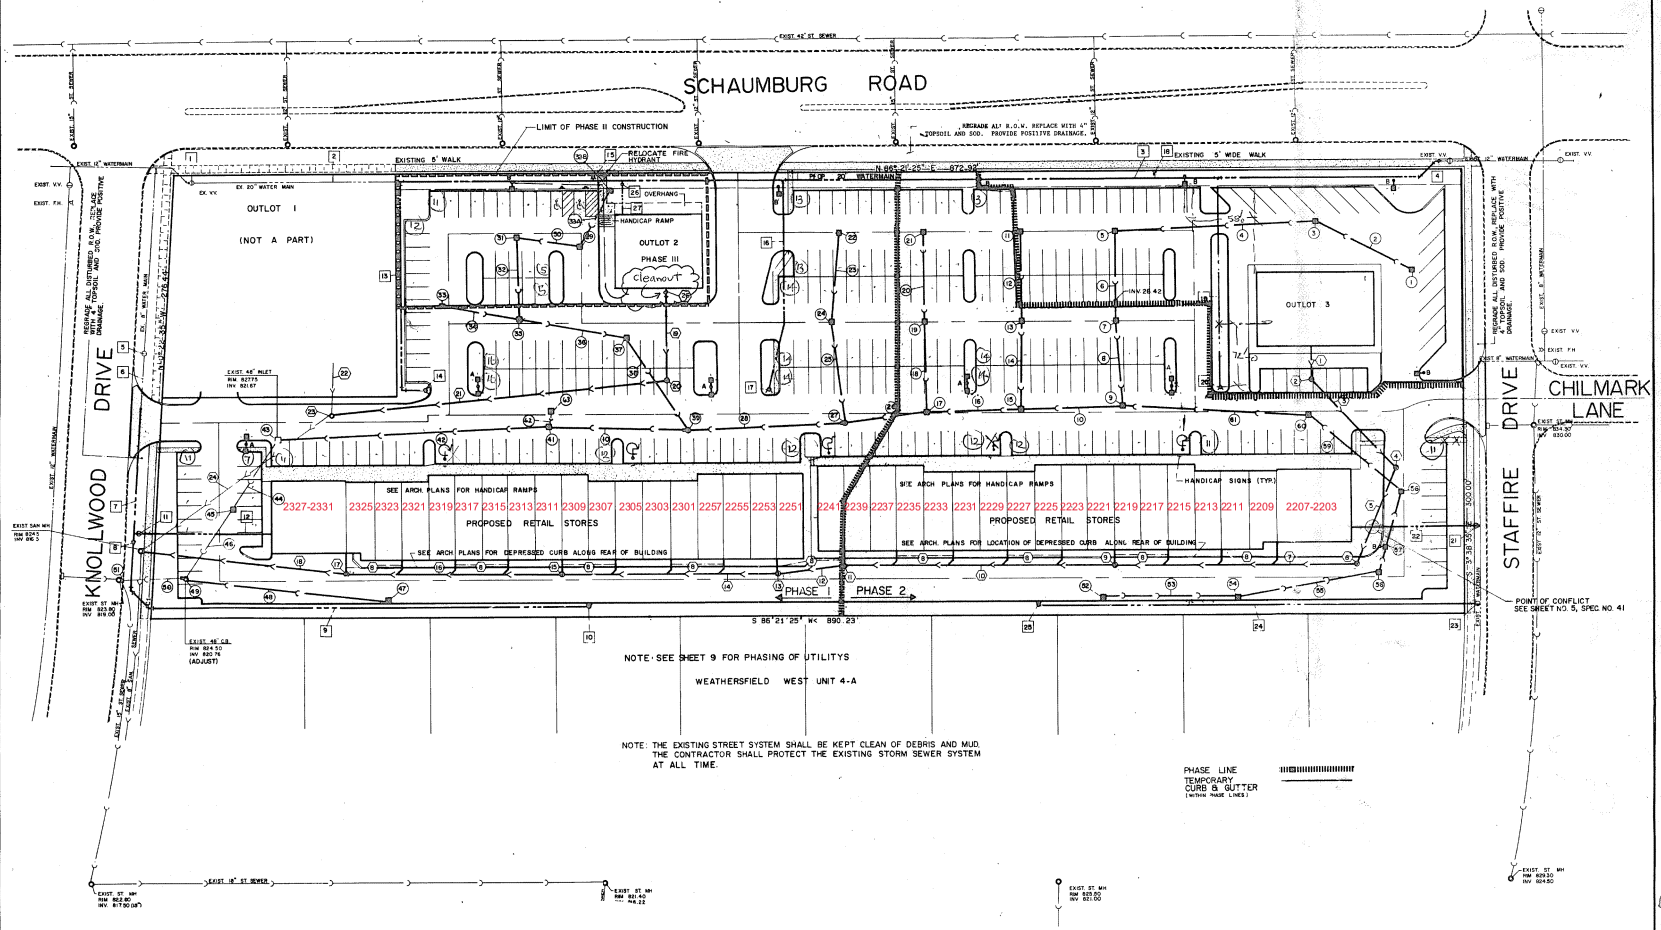

Corinium Plaza
2203-2331 W Schaumburg
Schaumburg IL 60194

REVISIONS

DATE	BY	DESCRIPTION
4-29-97	MSD	PER PROVISTON PLAN
7-28-97	J.S.	PER VILLAGE & ALANT
7-28-97	J.S.	PER VILLAGE
12-30-97	E.A.S.	PER VILLAGE
5-14-98	E.A.S.	PER MSD
5-14-98	E.A.S.	PER VILLAGE
1-30-99	CJK	PER VILLAGE

CORINIUM PLAZA
PHASE 3
SCHAUMBURG RD. BETWEEN KNOLLWOOD AND STAFFIRE
SCHAUMBURG 2661, 2653, 2655, 2667 WEST SCHAUMBURG ROAD ILLINOIS

3-2-94 PER CLIENT
9-7-94 PER VILLAGE PHASE 1
9-30-94 PER VILLAGE PHASE 3
9-30-94 PER VILLAGE PHASE 3

MARCHRIS ENGINEERING, LTD.
CONSULTING ENGINEERS
2001 W. HIGGINS ROAD • SUITE 420 • HOFFMAN ESTATES, ILLINOIS 60195 • 312-934-0057

UTILITY PLAN

DESIGN: P.O.D. | DRAFTING: S.L.O.
SCALE: 1" = 30' | DATE: 4-29-97

JOB No. 86-104
2 of 10