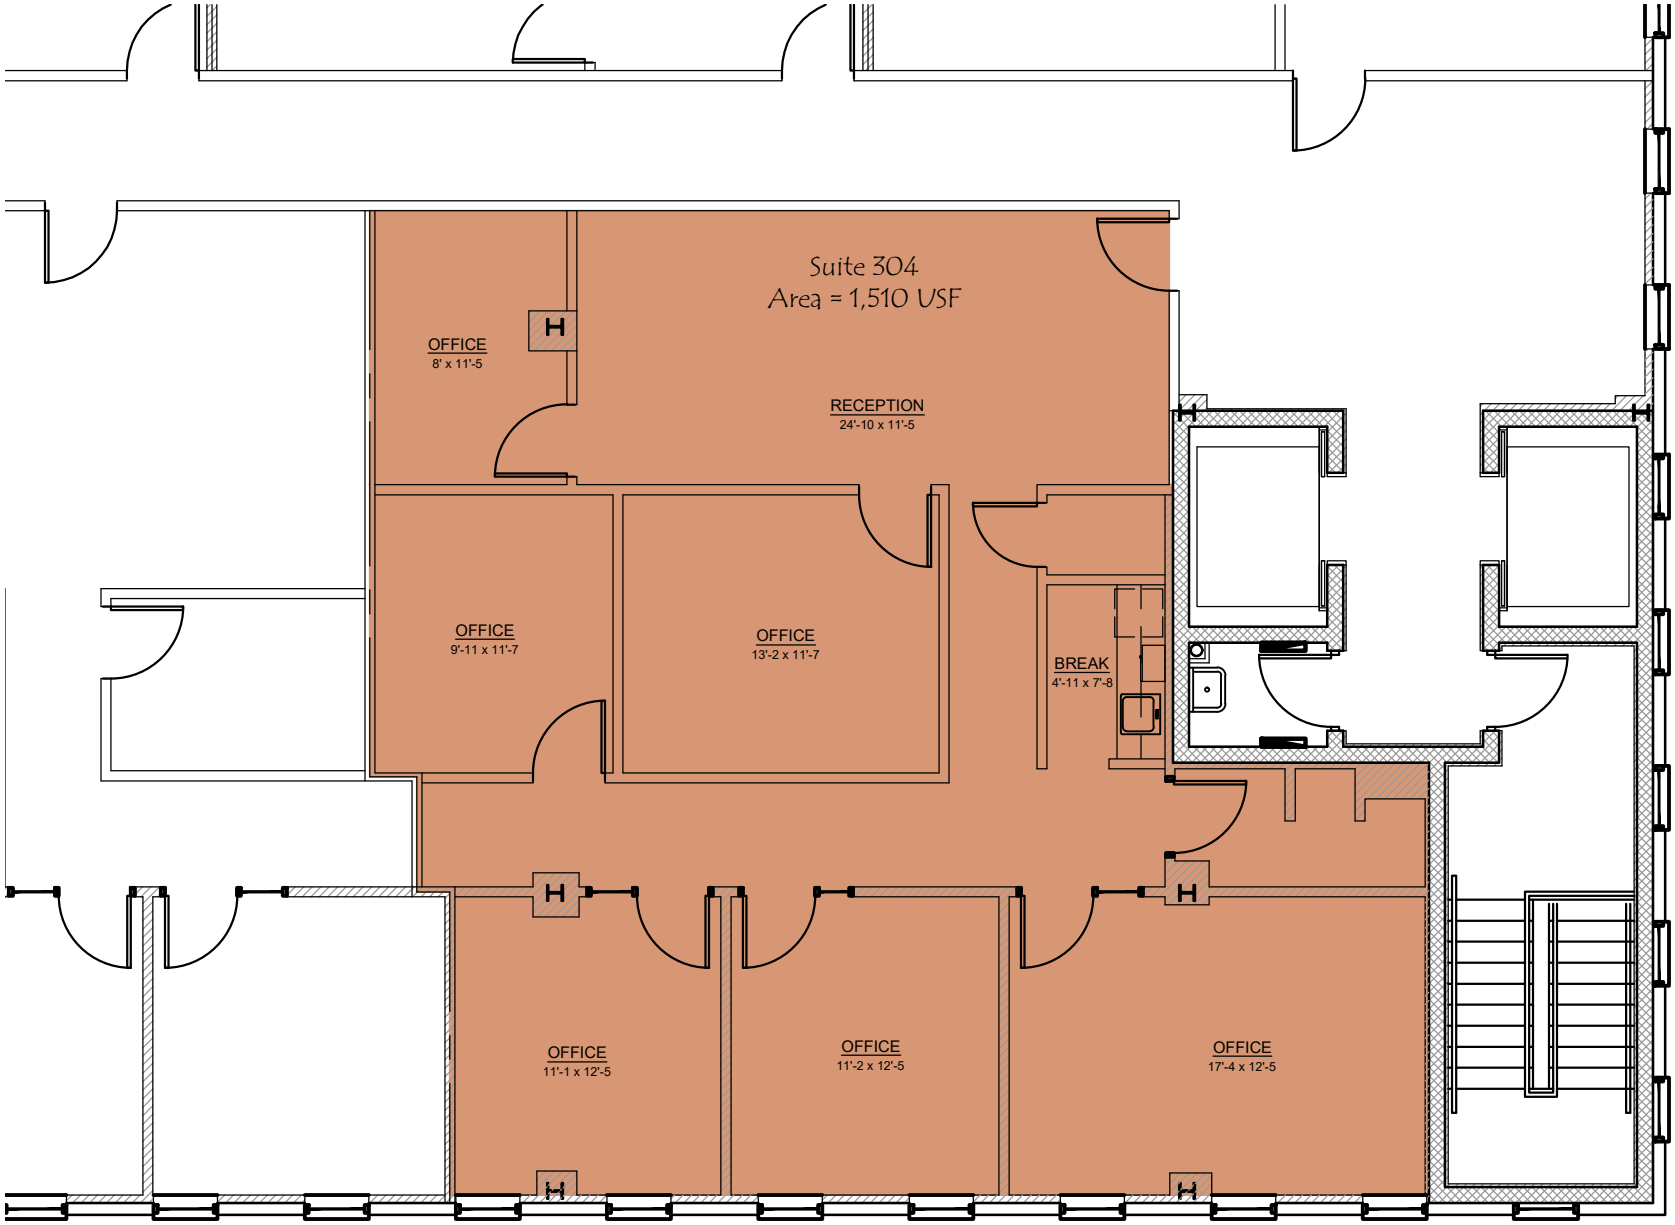

4099 Tamiami Trail - Suite 304

Scale: 1/8" = 1' - 0"

[Save Date: 3/5/2025 10:56:03 AM] [Saved By: arivas] [Plot Date: 3/5/2025 10:56:22 AM] [Plotted By: Alejandro Rivas] [Drawing Path: \\ADMIN\AM_Naples\Peninsula Improvement CC Projects\4099 Building\4099 Tam Tr LN\Drawings\Marketing Plans\ThirdFloor\2025-03-04-Suite304\3rd Floor.dwg]