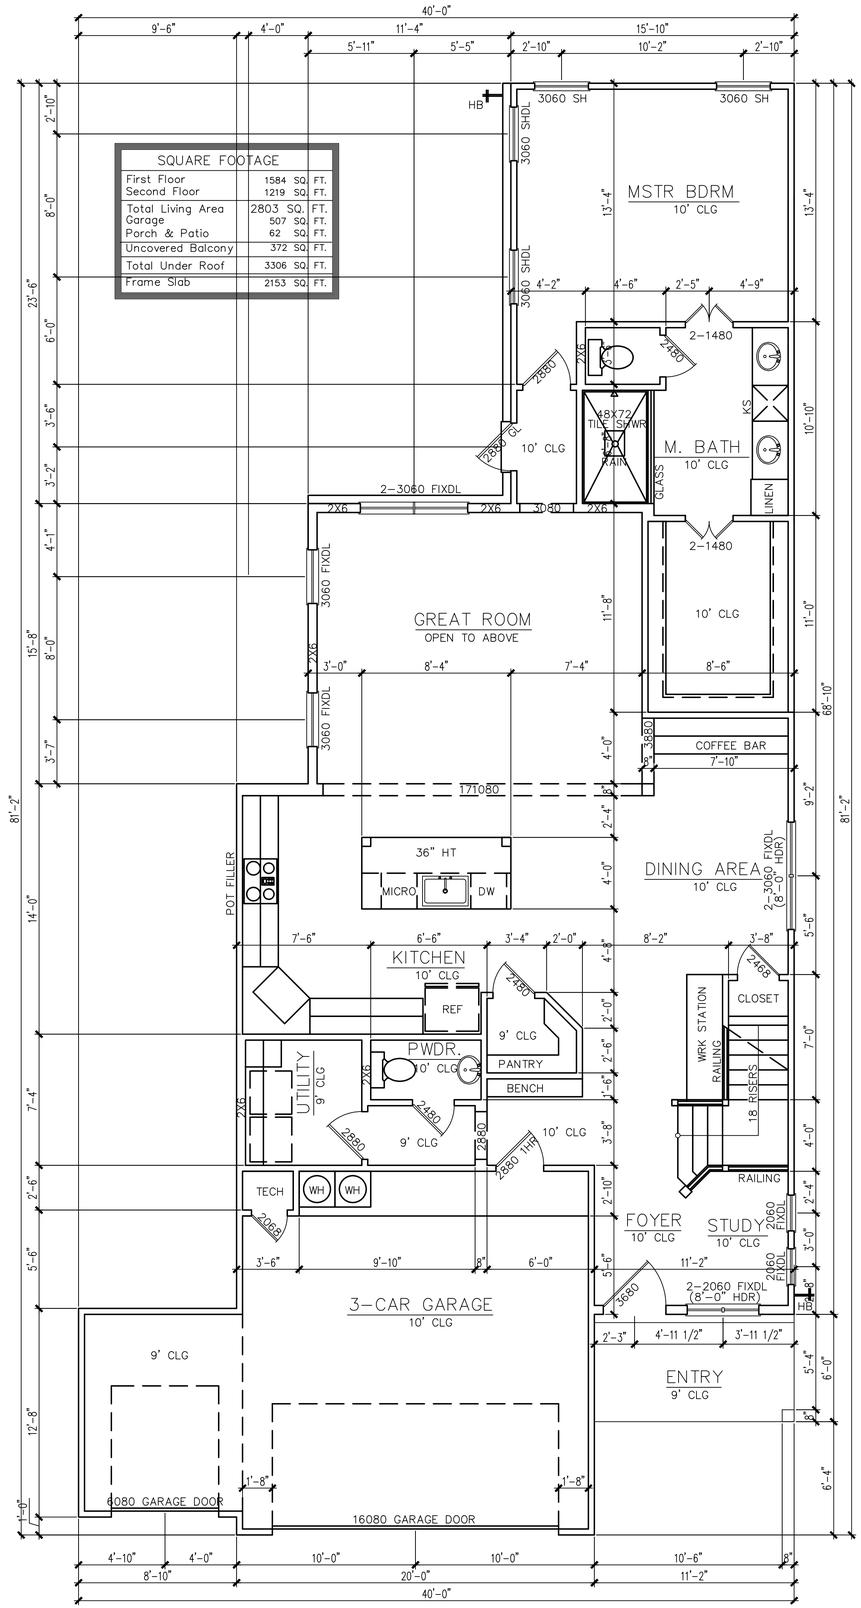

FIRST FLOOR PLAN

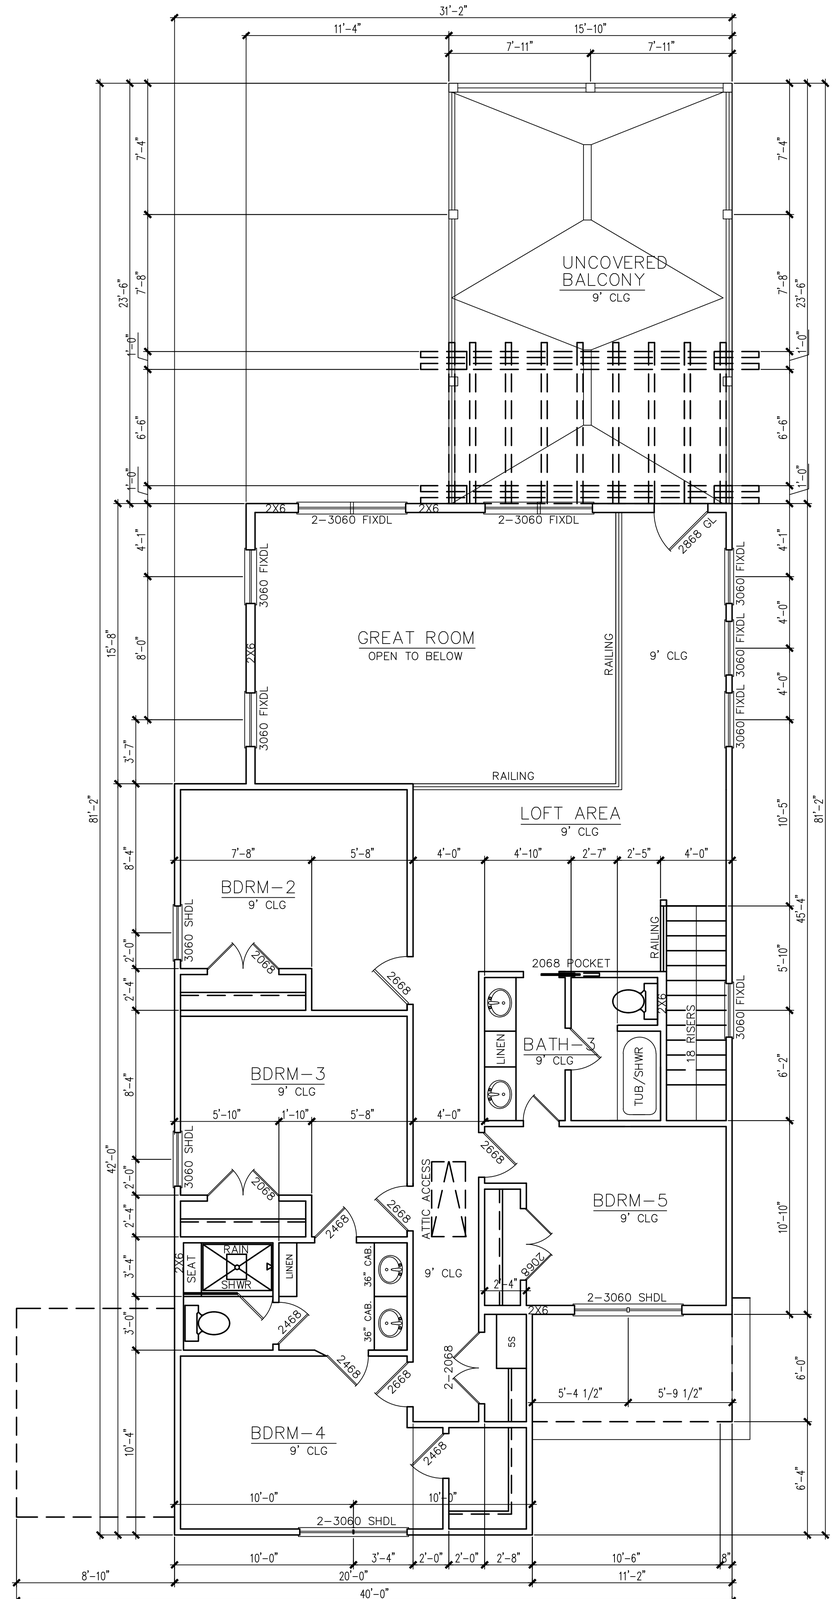

SECOND FLOOR PLAN

SCALE: 1/4" = 1'-0"

REVISIONS

The Edward & Isaac Designs assumes no liability for any structure built from these plans. Before construction, the purchaser, builder, or contractor must verify all dimensions, verify compliance with all building codes, and incorporate site conditions. Only a qualified designer, arc/LIVINGSTONE, or structural engineer should be permitted to alter these plans, with written release of Edward & Designs LLC.

BUILDER:

EDWARD & ISAAC DESIGNS LLC.
5017 NASH LANE
FORT WORTH, TX 76244
OFFICE: (214-395-4688

ISSUE DATE
06.04.2020

DRAFTSPERSON
MEM

PROJECT NO.
LIVINGSTON

PLAN NUMBER
2747

SHEET NUMBER
A-1