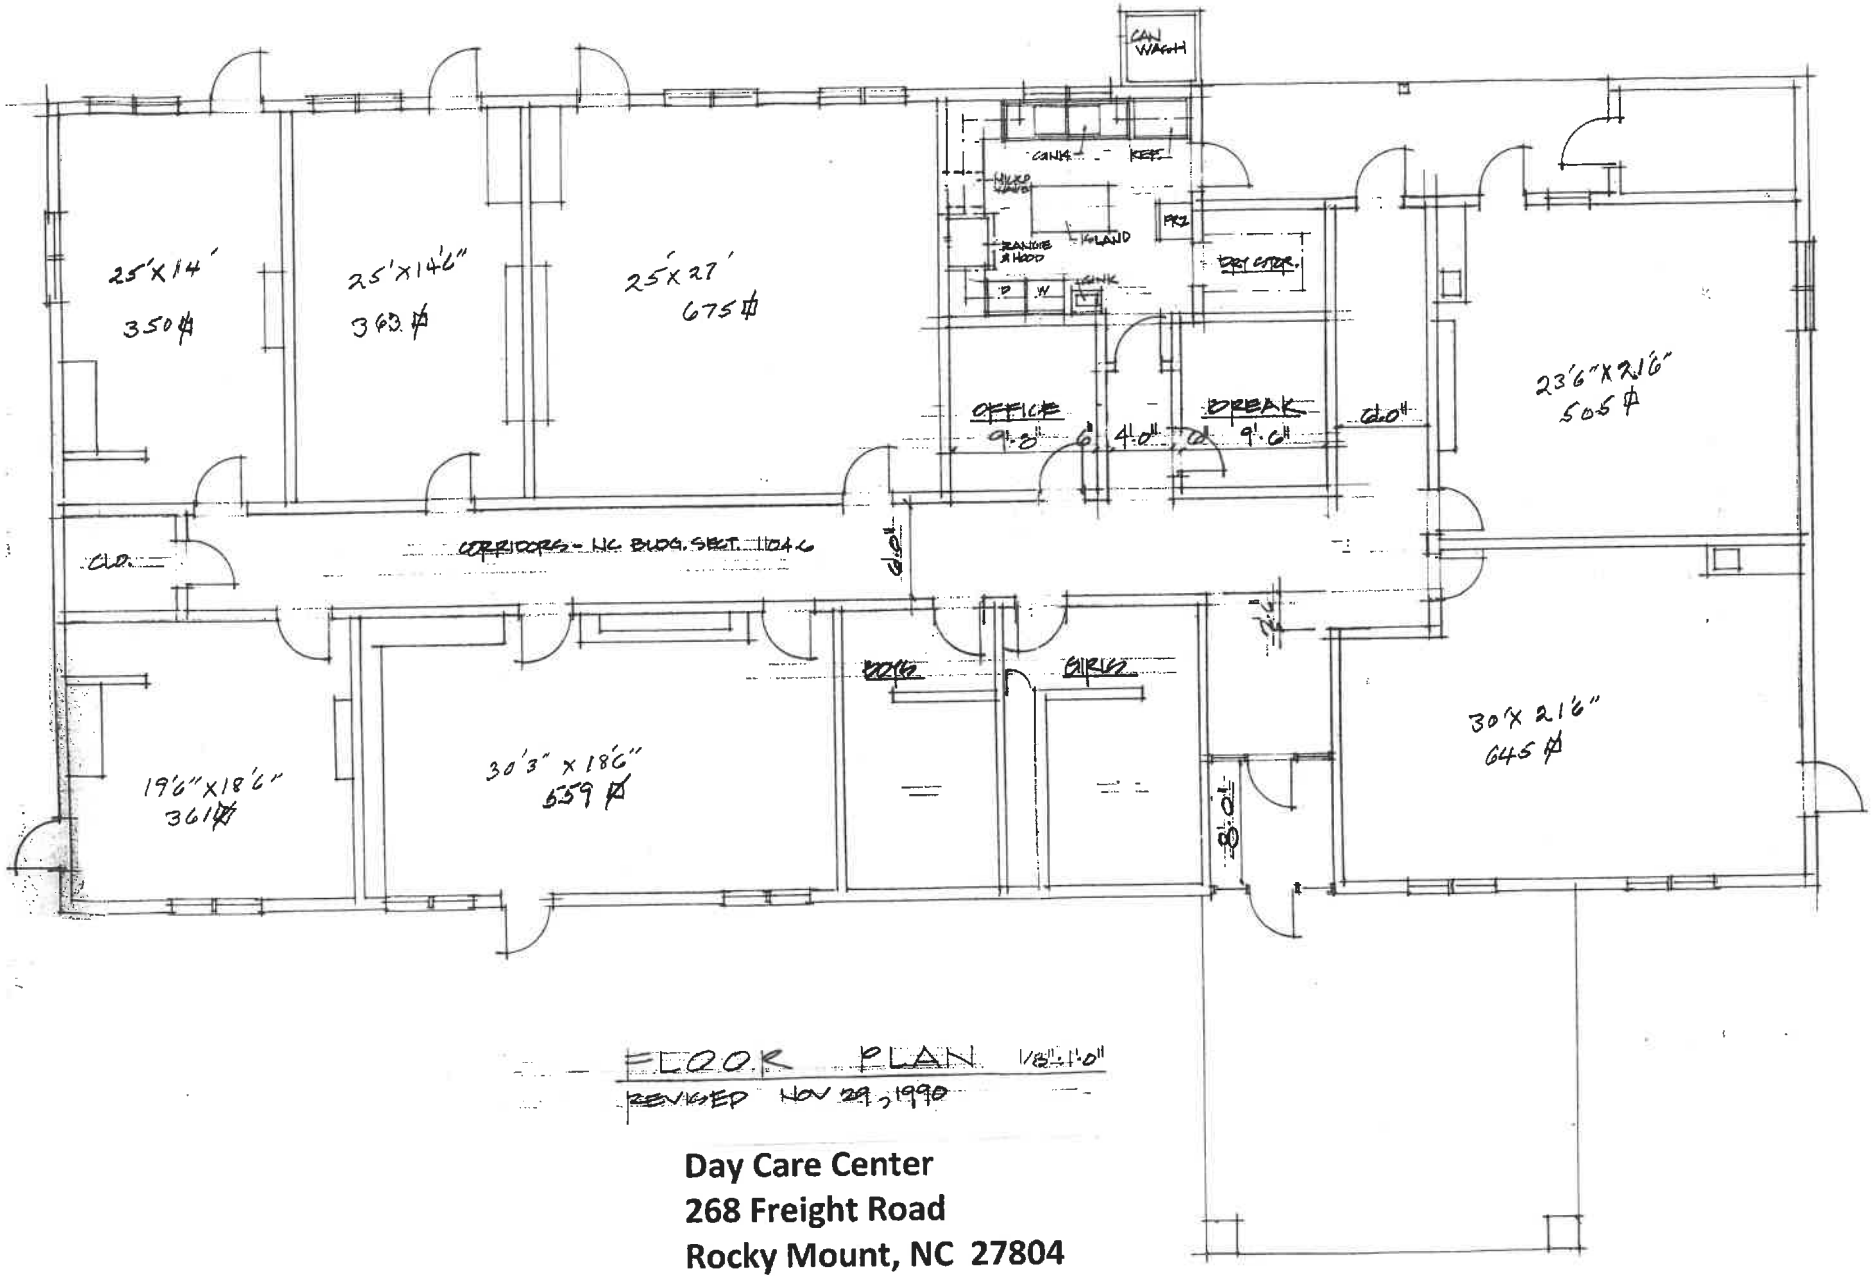

FLOOR PLAN 1/8"=1'-0"

REVISED NOV 29, 1990

Day Care Center
268 Freight Road
Rocky Mount, NC 27804