PLAN NOTES

1. CONNECT TO LIGHT FIXTURE, SEE SHT. E-8
2. CONNECT TO AUDIO TESTING ROOM LIGHT & RECEPTACLE
3. CONNECT TO FAN F-1, 1/20HP-120V-1Φ MTD. INSIDE CEILING SPACE
4. CONNECT TO FILTER PRESSURE SWITCH MTD. ON DUCT INSIDE CEILING SPACE
5. PROVIDE 3/4"C-2#12 TO AH-3 STARTER IN MCC ON ROOF, SEE EXH. FAN CONTROL DIAGRAM ON SHEET E-15
6. RED FILTER LIGHT MTD. @ +6'-6" HALO # H2413 W/LEXAN DIFFUSER & 40W A-19 RED LAMP
7. CONNECT TO OPTICAL LASER EQUIP'T.
8. AH-3 BY-PASS TIMER
9. PROVIDE 3/4"C-2#12 TO CONTROL RELAY IN MCC ON ROOF, SEE A/C CONTROL DIAGRAM ON SHEET E-15
10. SEE ROOF PLAN, SHEET E-14 FOR CONTINUATION
11. PROVIDE 3/4"C,1.0, TO PANEL '2PA'
12. PROVIDE J-BOX FOR FUTURE SURGICAL LIGHT & CONTROL
13. PROVIDE 225AF-150AT-2P-240VAC C/B W/ NEUTRAL & GROUND ACCESSORIES, NEMA 1 ENCL, +5'-0" TO BOTTOM OF BOX
14. TO PANEL 'DPX', SEE SINGLE LINE DIAGRAM FOR FEEDER SIZE

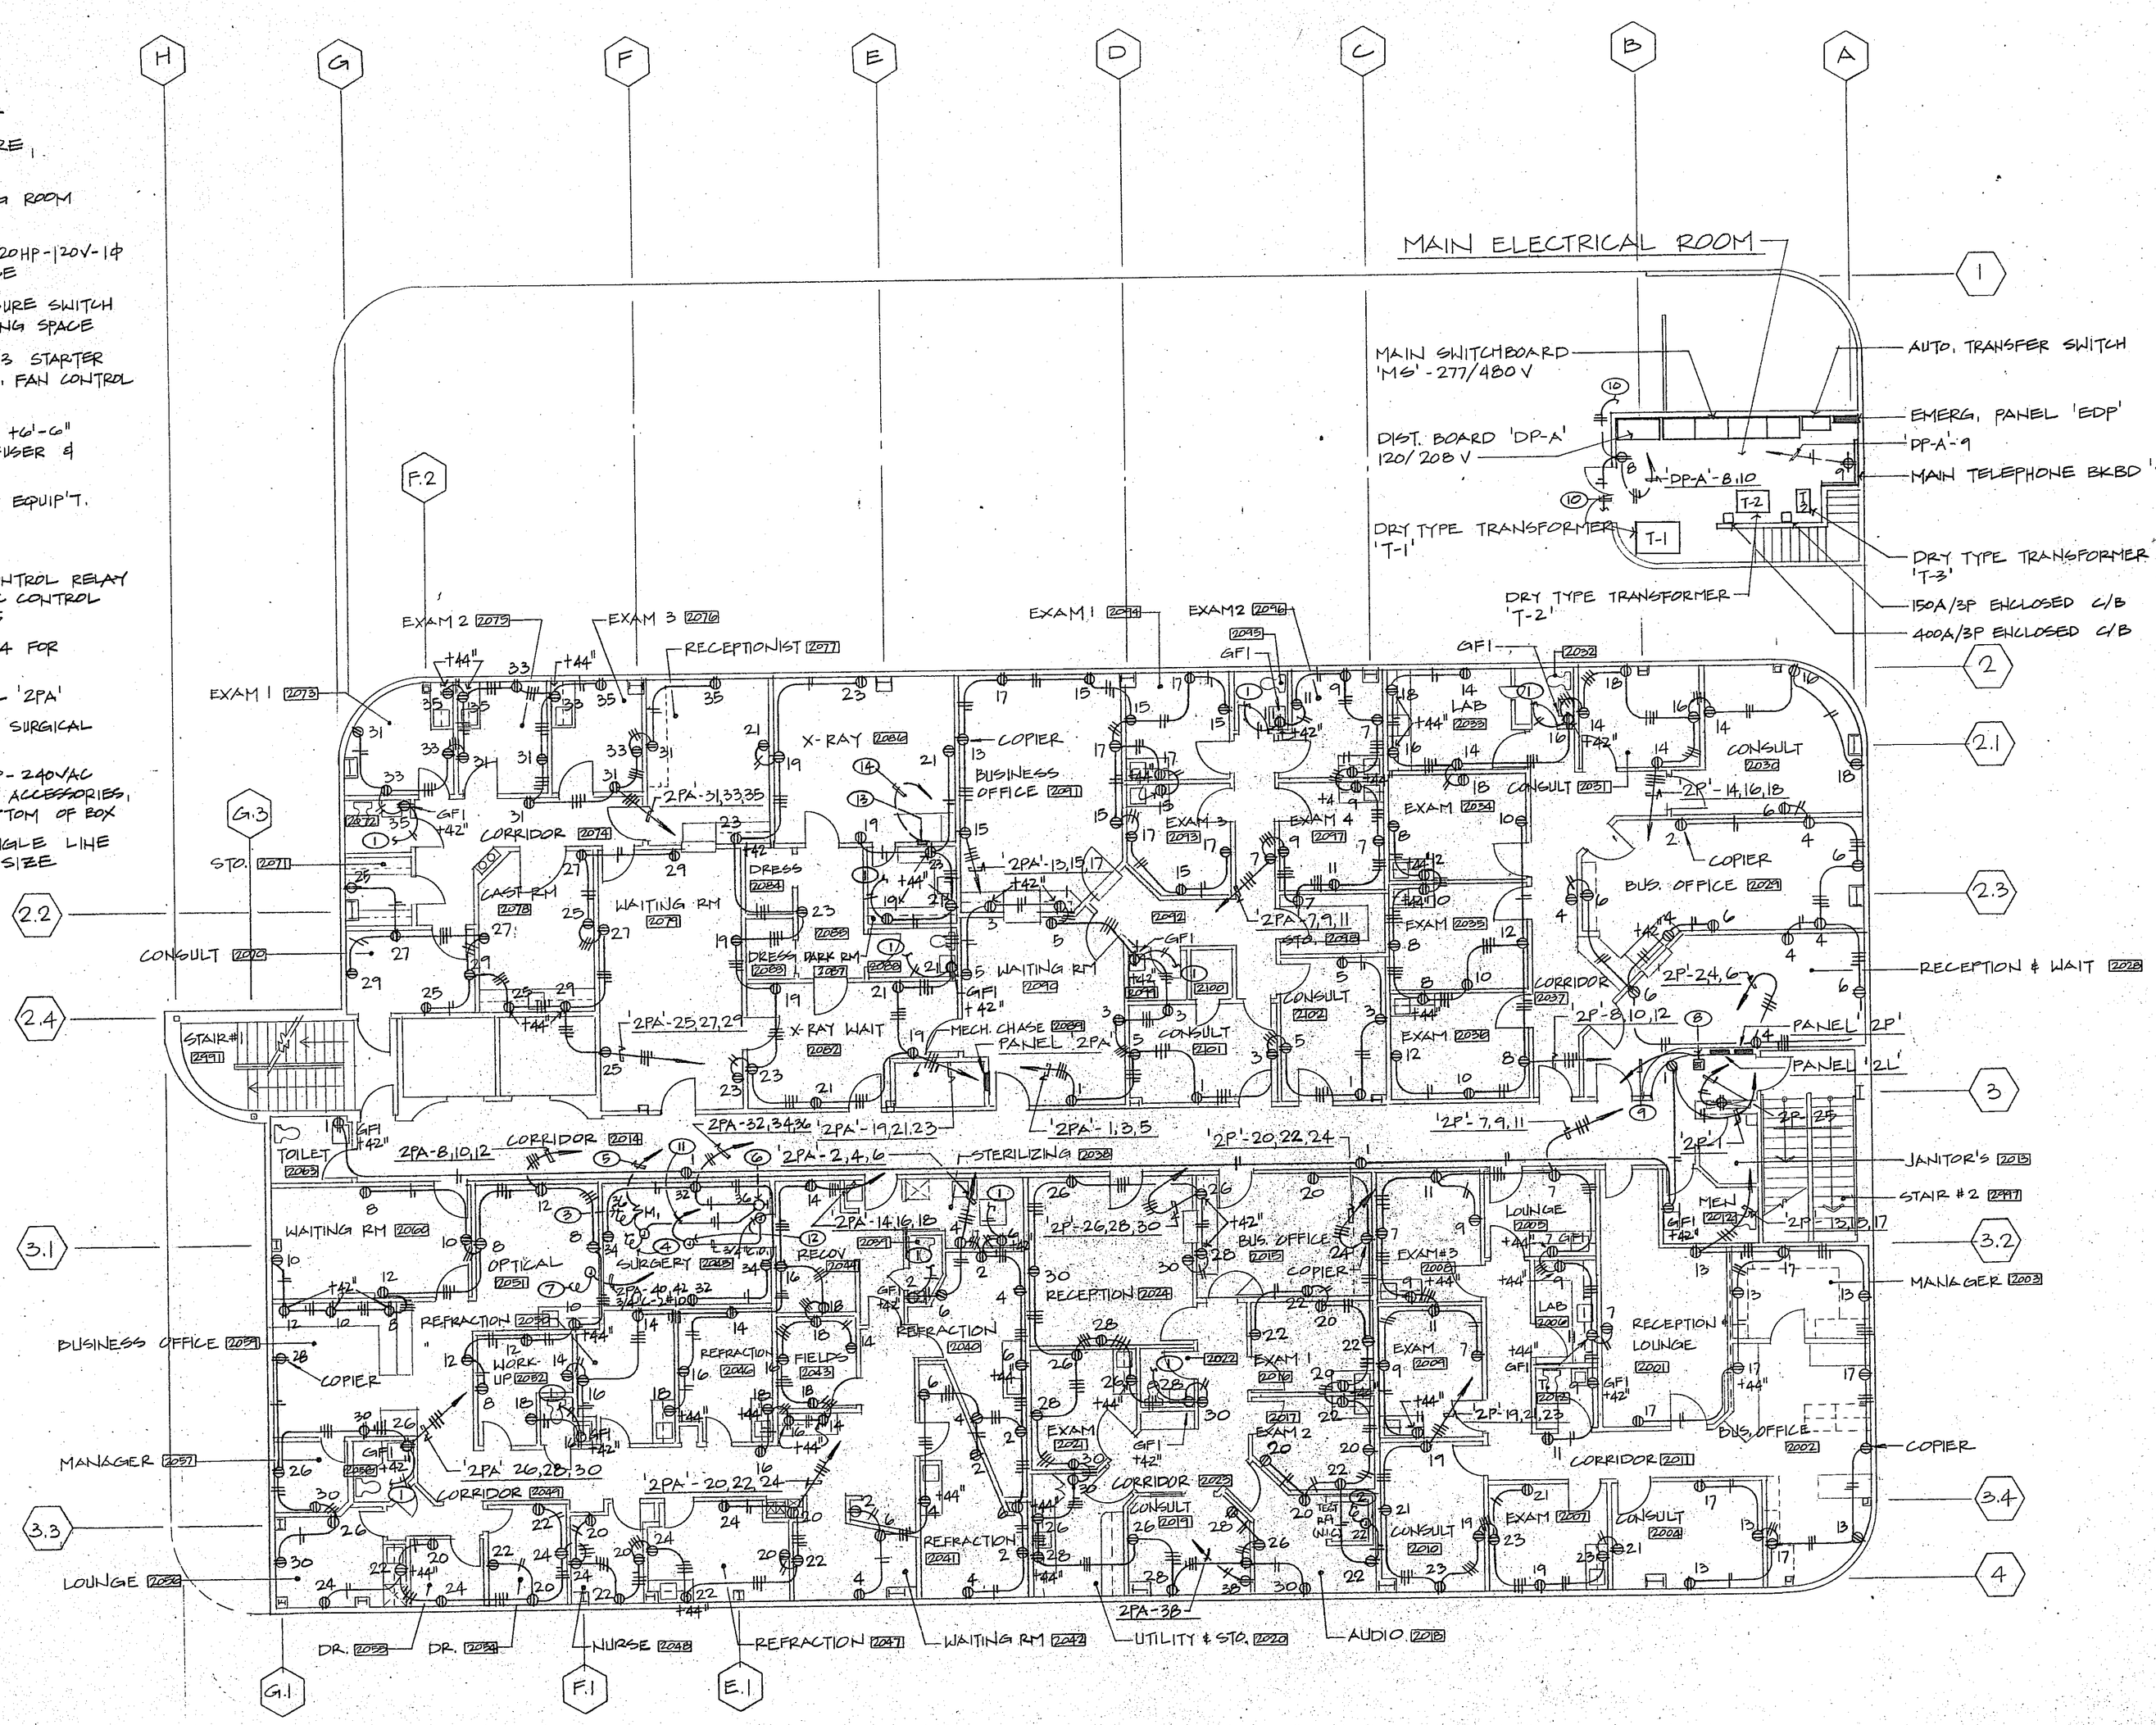

SECOND FLOOR POWER PLAN

SCALE: 1/8"=1'-0"

M/P ENGINEERS, INC.
11023 ACACIA PARKWAY, SUITE D GARDEN GROVE, CA 92640 (714) 636-5201

NOV 13 1985
PRINTING

REVISION

WHITTIER INTERCOMMUNITY MEDICAL CENTER

PAINTER AVE. WHITTIER, CA. 90602

LEE F. WILCOX & ASSOCIATES A.I.A. ARCHITECTURE PLANNING
12344 HARBOR BLVD. GARDEN GROVE, CALIF. (714) 971-2125

DATE: 8-26-85
DRAWN: LN
SCALE: AS NOTED
APPROVED:
JOB: 278

E-9

THESE DRAWINGS AS INSTRUMENTS OF SERVICE ARE AND REMAIN THE PROPERTY OF THE ARCHITECT AND MAY NOT BE USED, DUPLICATED OR SOLD WITHOUT PERMISSION OF THE ARCHITECT