/Users/hgf5/Dropbox/01 project folder/Hoffmann/986 Greenbay Road/11.0 Drawings/11.2 Working Drawing/986 Greenbay Road.pln

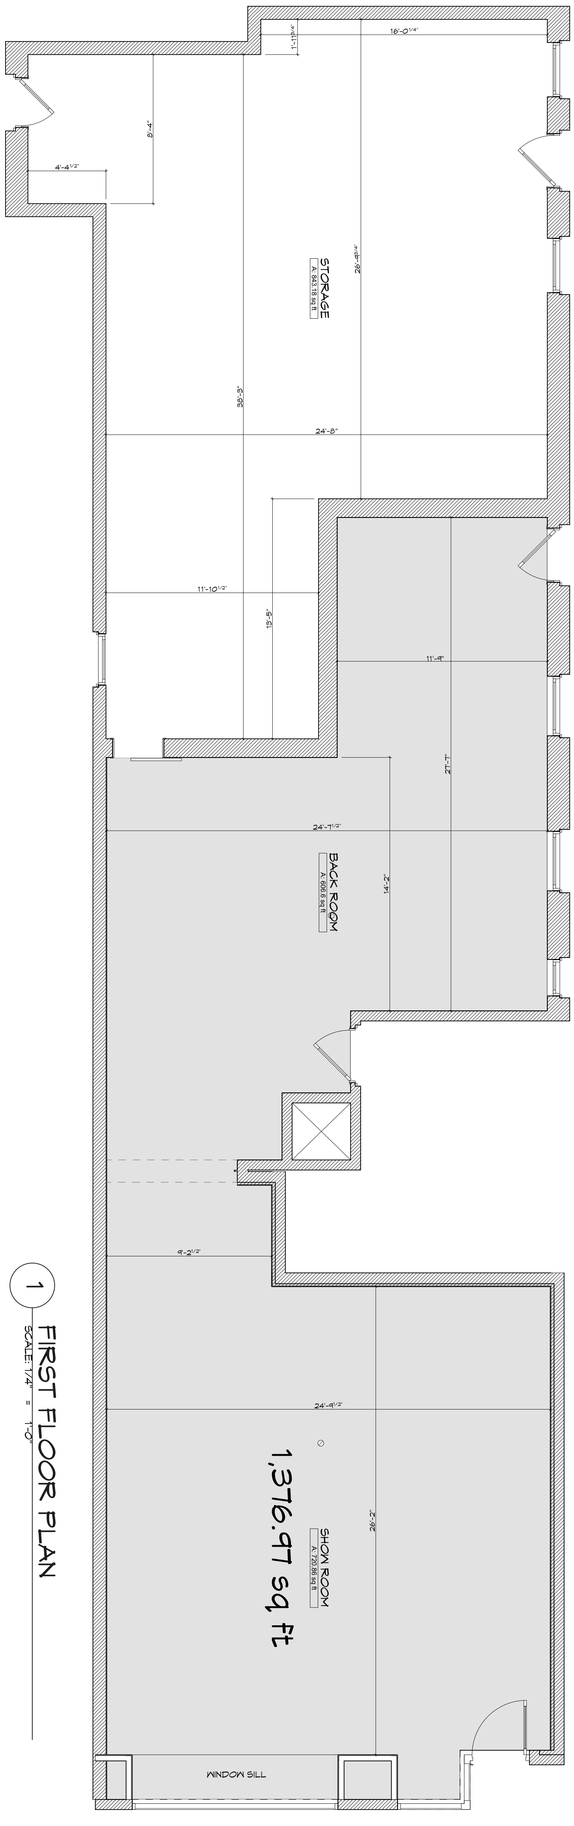

1 FIRST FLOOR PLAN
SCALE: 1/4" = 1'-0"

A1.1

H. GARY FRANK ARCHITECTS AIA, LTD
523 Chestnut Street, Winnetka, IL 60093
Office: 847.501.4212
email: gary@hgaryfrankarchitects.com
All Copyrights 2018 H. Gary Frank Architects AIA, LTD All Rights Reserved

986 GREENBAY ROAD
986 GREENBAY ROAD WINNETKA ILLINOIS 60093

DATE
ISSUE NAME