SOME OFFICE
10,000 SF
W/2 DOCK + 1 GROUND

NO OFFICE
5625 SF
75 DEEP + 75 WIDE

OFFICE/WHS
19,375
1-DUCK HEAD DOOR
GROUND LEVEL

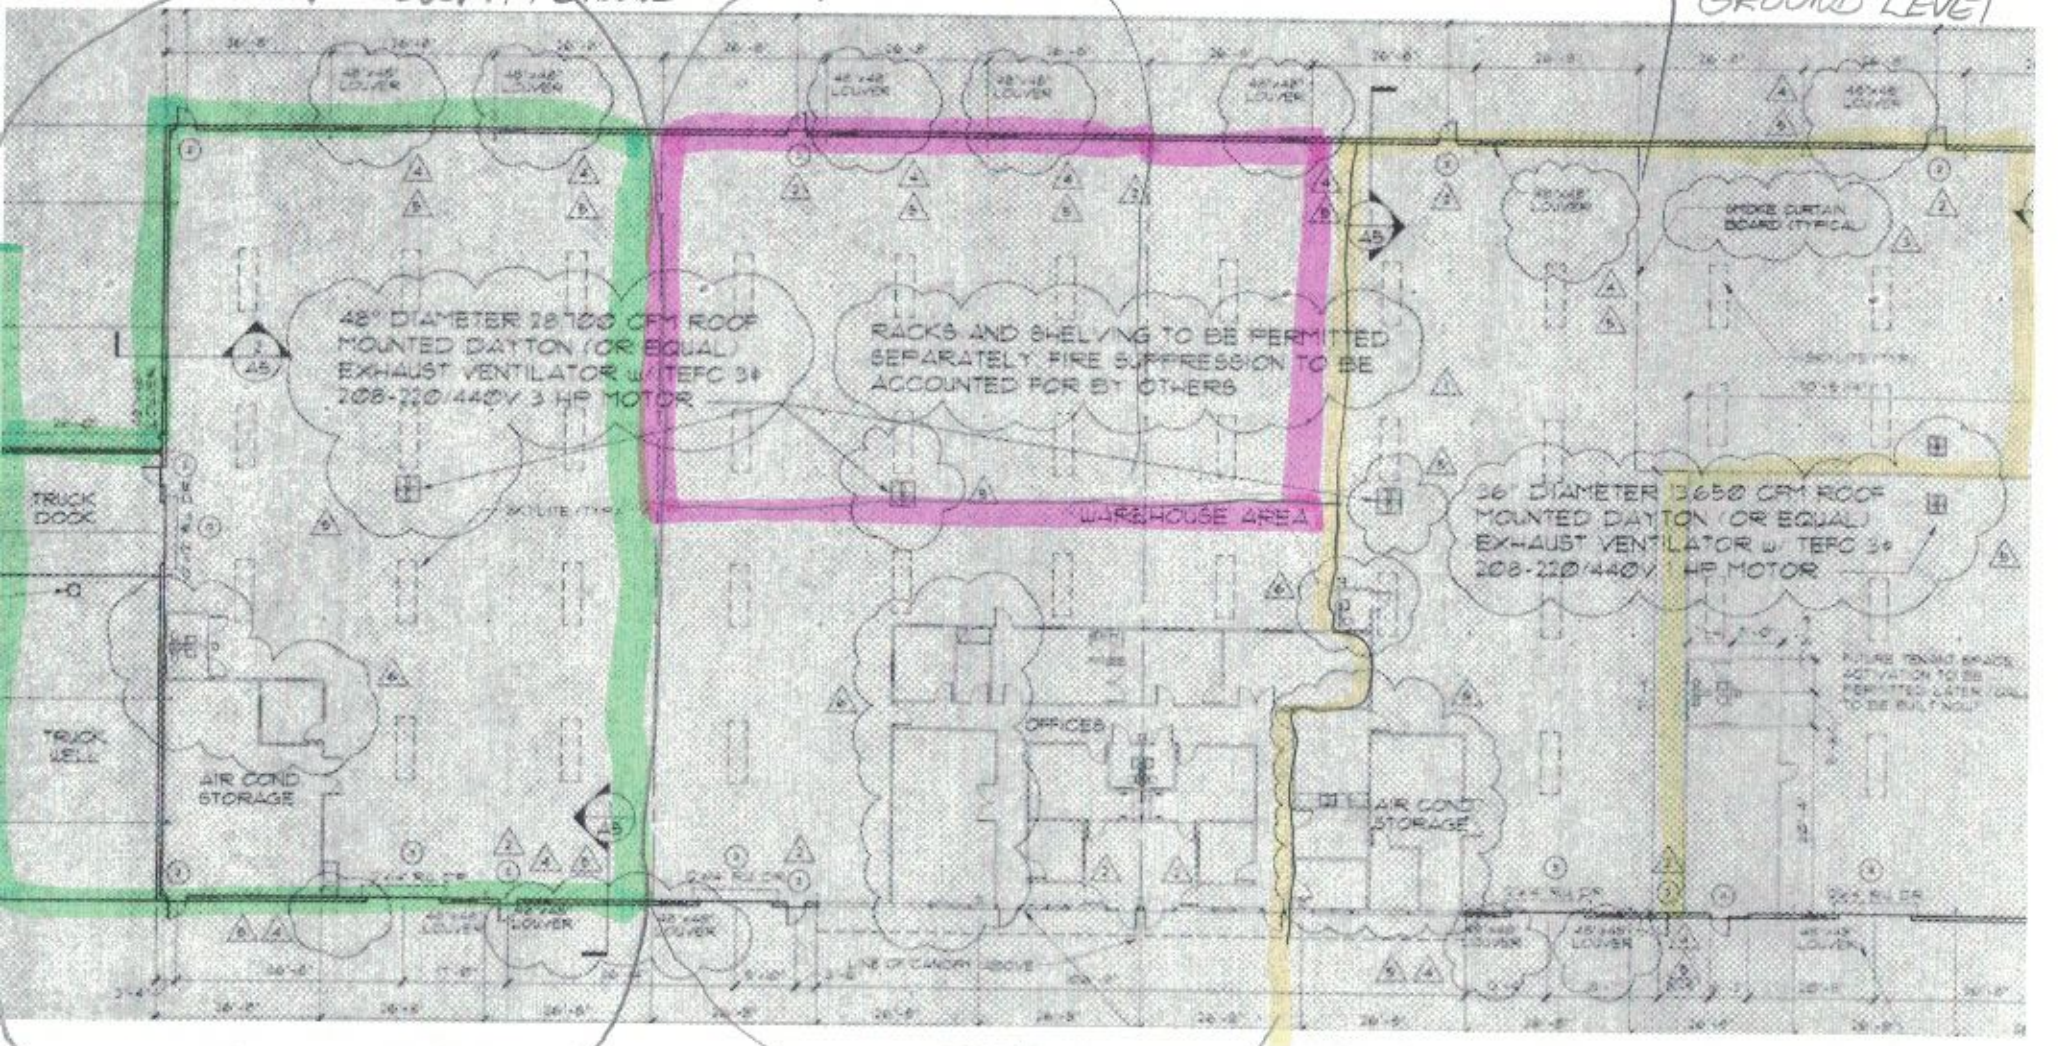

7875 SF
105 WIDE
75 DEEP
3800 +/- OFFICE