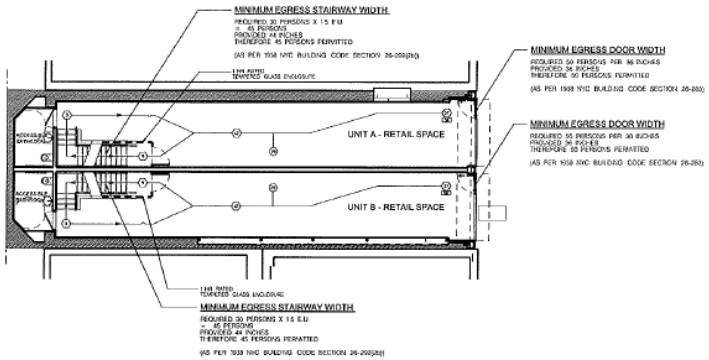

2 PROPOSED EGRESS FIRST FLOOR PLAN (EGRESS DIAGRAM)
1/8" = 1'-0"

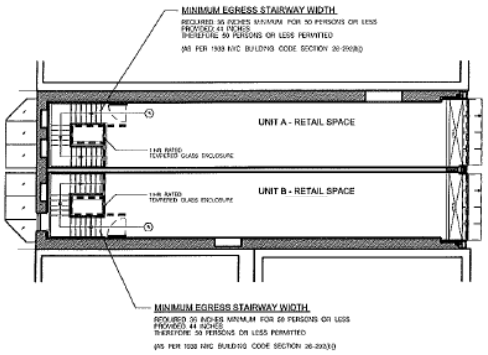

3 PROPOSED EGRESS SECOND FLOOR PLAN (EGRESS DIAGRAM)
1/8" = 1'-0"

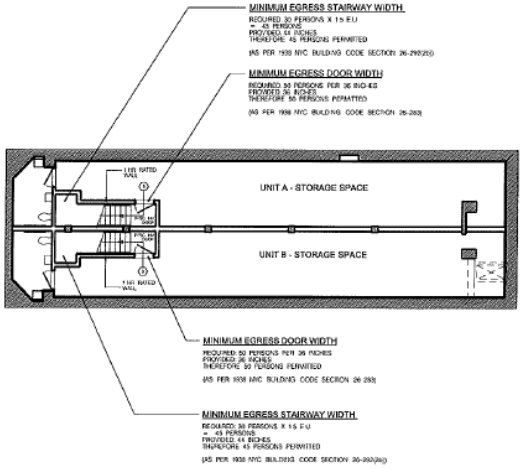

1 PROPOSED EGRESS CELLAR PLAN (EGRESS PLAN)
1/8" = 1'-0"

LEGEND

1 HOUR RATED WALL

1 HOUR RATED TEMPERED GLASS ENCLOSURE

EXISTING MASONRY

EGRESS KEY:

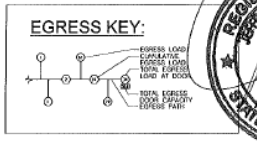

REGISTERED ARCHITECT
ROBERT HARRISON BERMAN
NO. 027267
STATE OF NEW YORK

Architect
Jeffrey McKean Architect, PC
425 Broadway Suite 3206, New York, NY 10007
212-904-2308 tel 212-904-0313 fax

454 WEST BROADWAY

454 WEST BROADWAY, NEW YORK, NY 10012

submission

12/13/10 ISSUED FOR D.O.B.
10/28/10 ISSUED FOR D.O.B.

scale
1/8" = 1'-0"

PLANS

21 JUN 2010
drawing no 1128
drawn by TTN
drawing no
A-003.00

drawing 3 OF 4