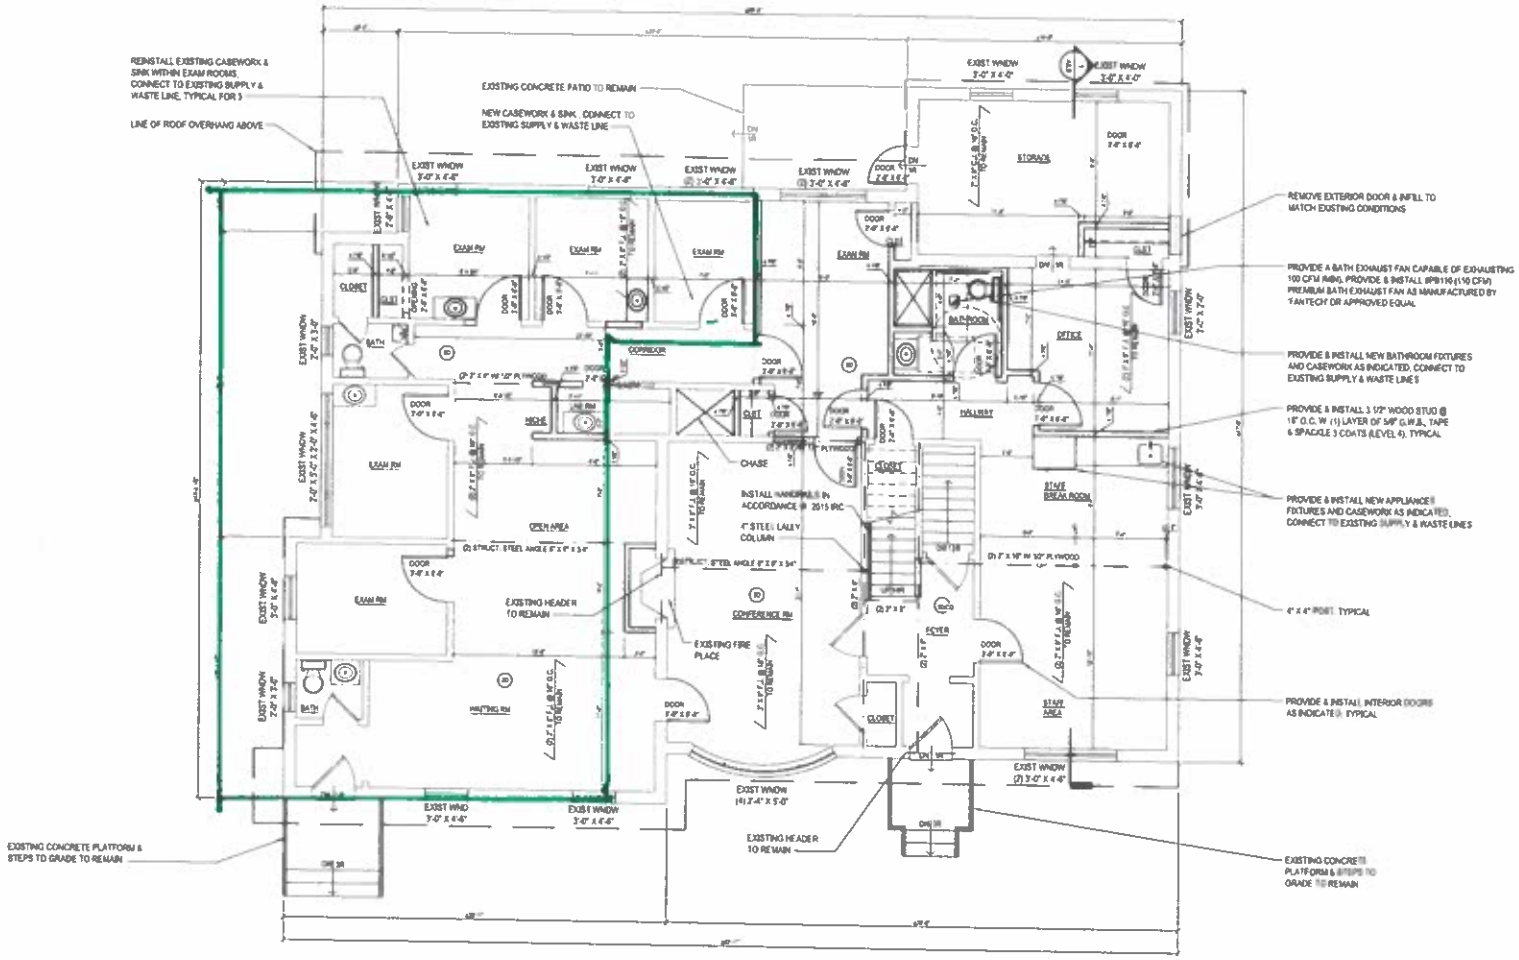

Proposed First Floor Plan

SCALE: 1/8" = 1'-0"

WALL LEGEND

- EXISTING WALL CONSTRUCTION TO REMAIN
- EXISTING WALL TO BE REMOVED
- NEW 3 1/2" WOOD STUD WALL CONSTRUCTION @ 16" O.C. W/ (1) LAYER OF 5/8" G.W.B. ON BOTH SIDES TAPE & SPACKLE 3 COATS (LEVEL 4). TYPICAL

H2M architects + engineers

538 Broad Hollow Road
4th Floor East
Melville, NY 11747
P (631) 756-8000
F (631) 694-6122

Melville, NY 11747
Albany, NY 12205
White Plains, NY 10604
New City, NY 10956
Parsippany, NJ 07054
Howell, NJ 07731

MARK	DATE	DESCRIPTION