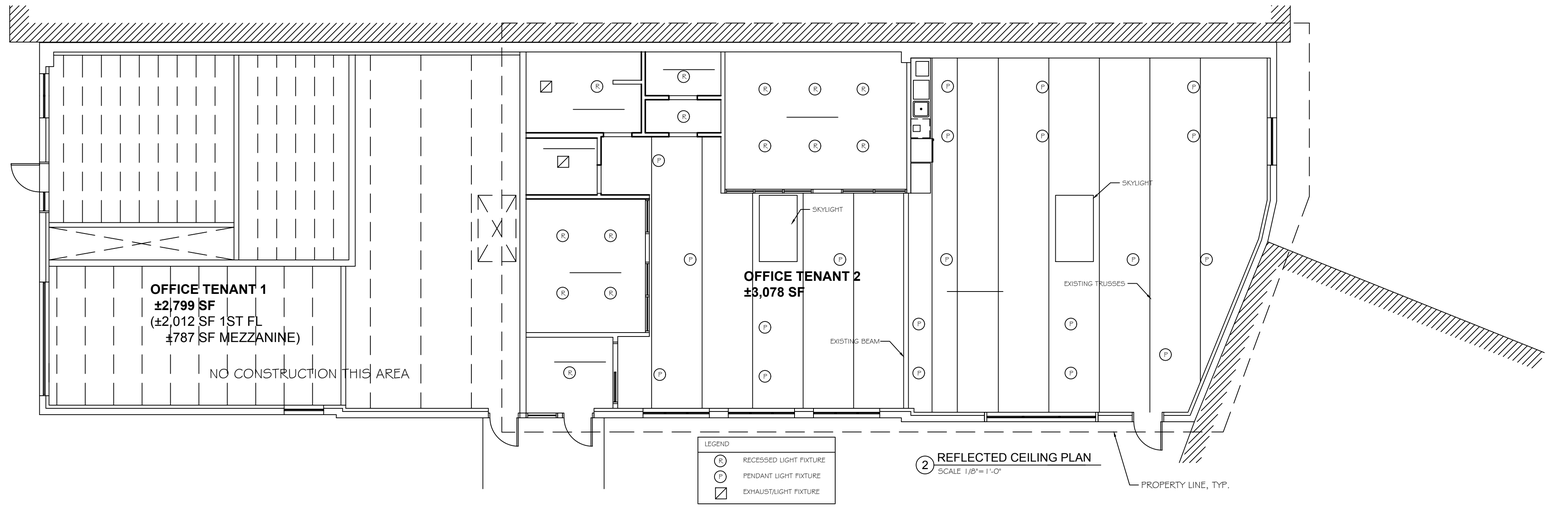

2 REFLECTED CEILING PLAN
SCALE 1/8" = 1'-0"

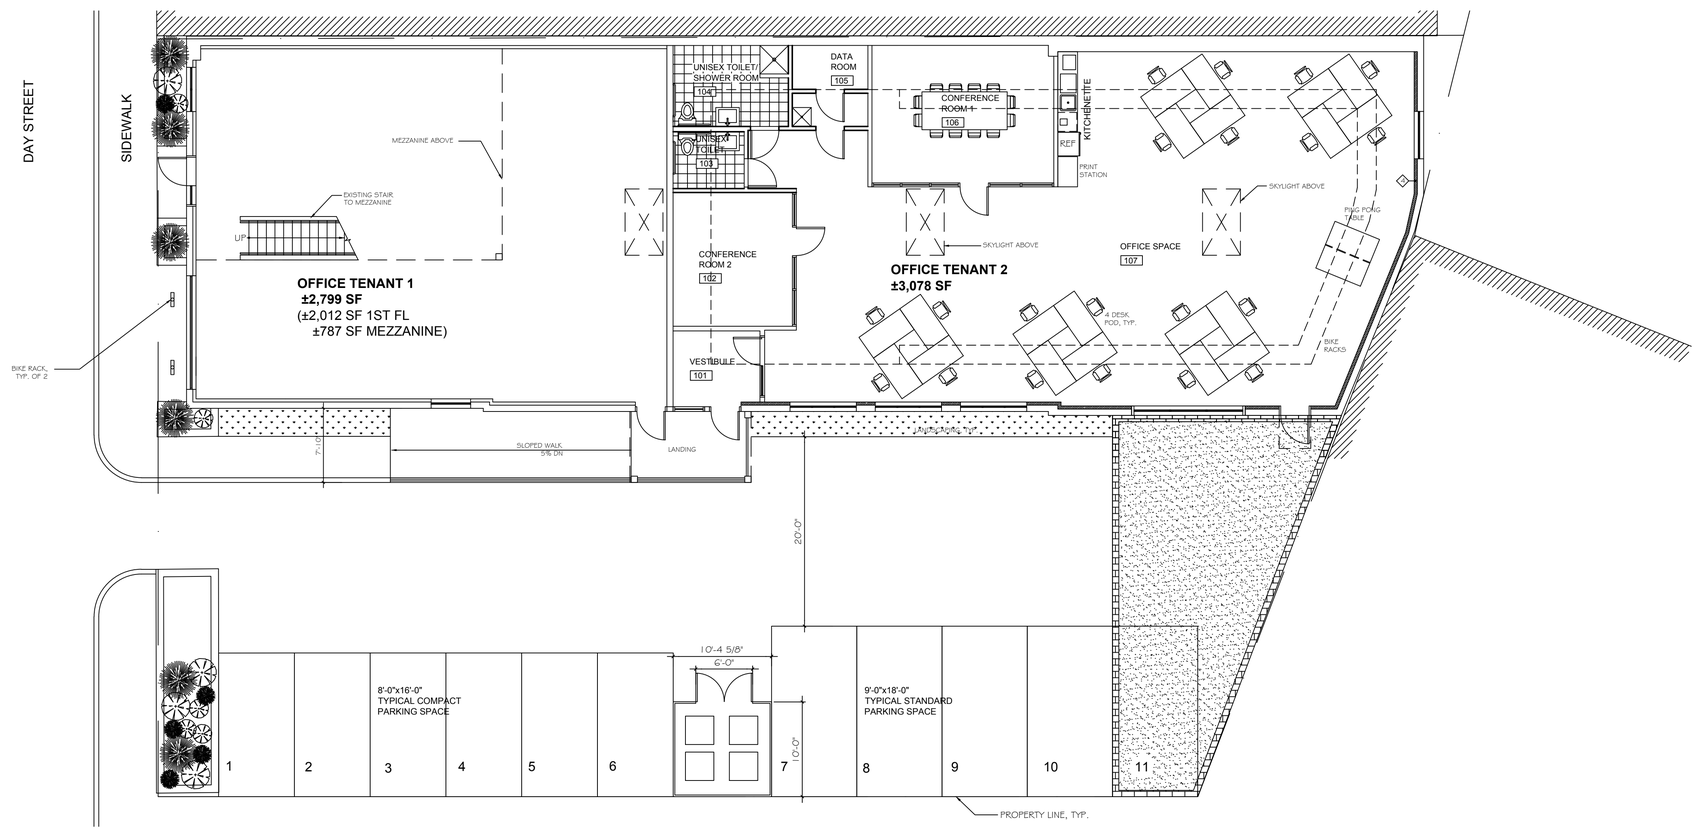

1 FIRST FLOOR PLAN
SCALE 1/8" = 1'-0"