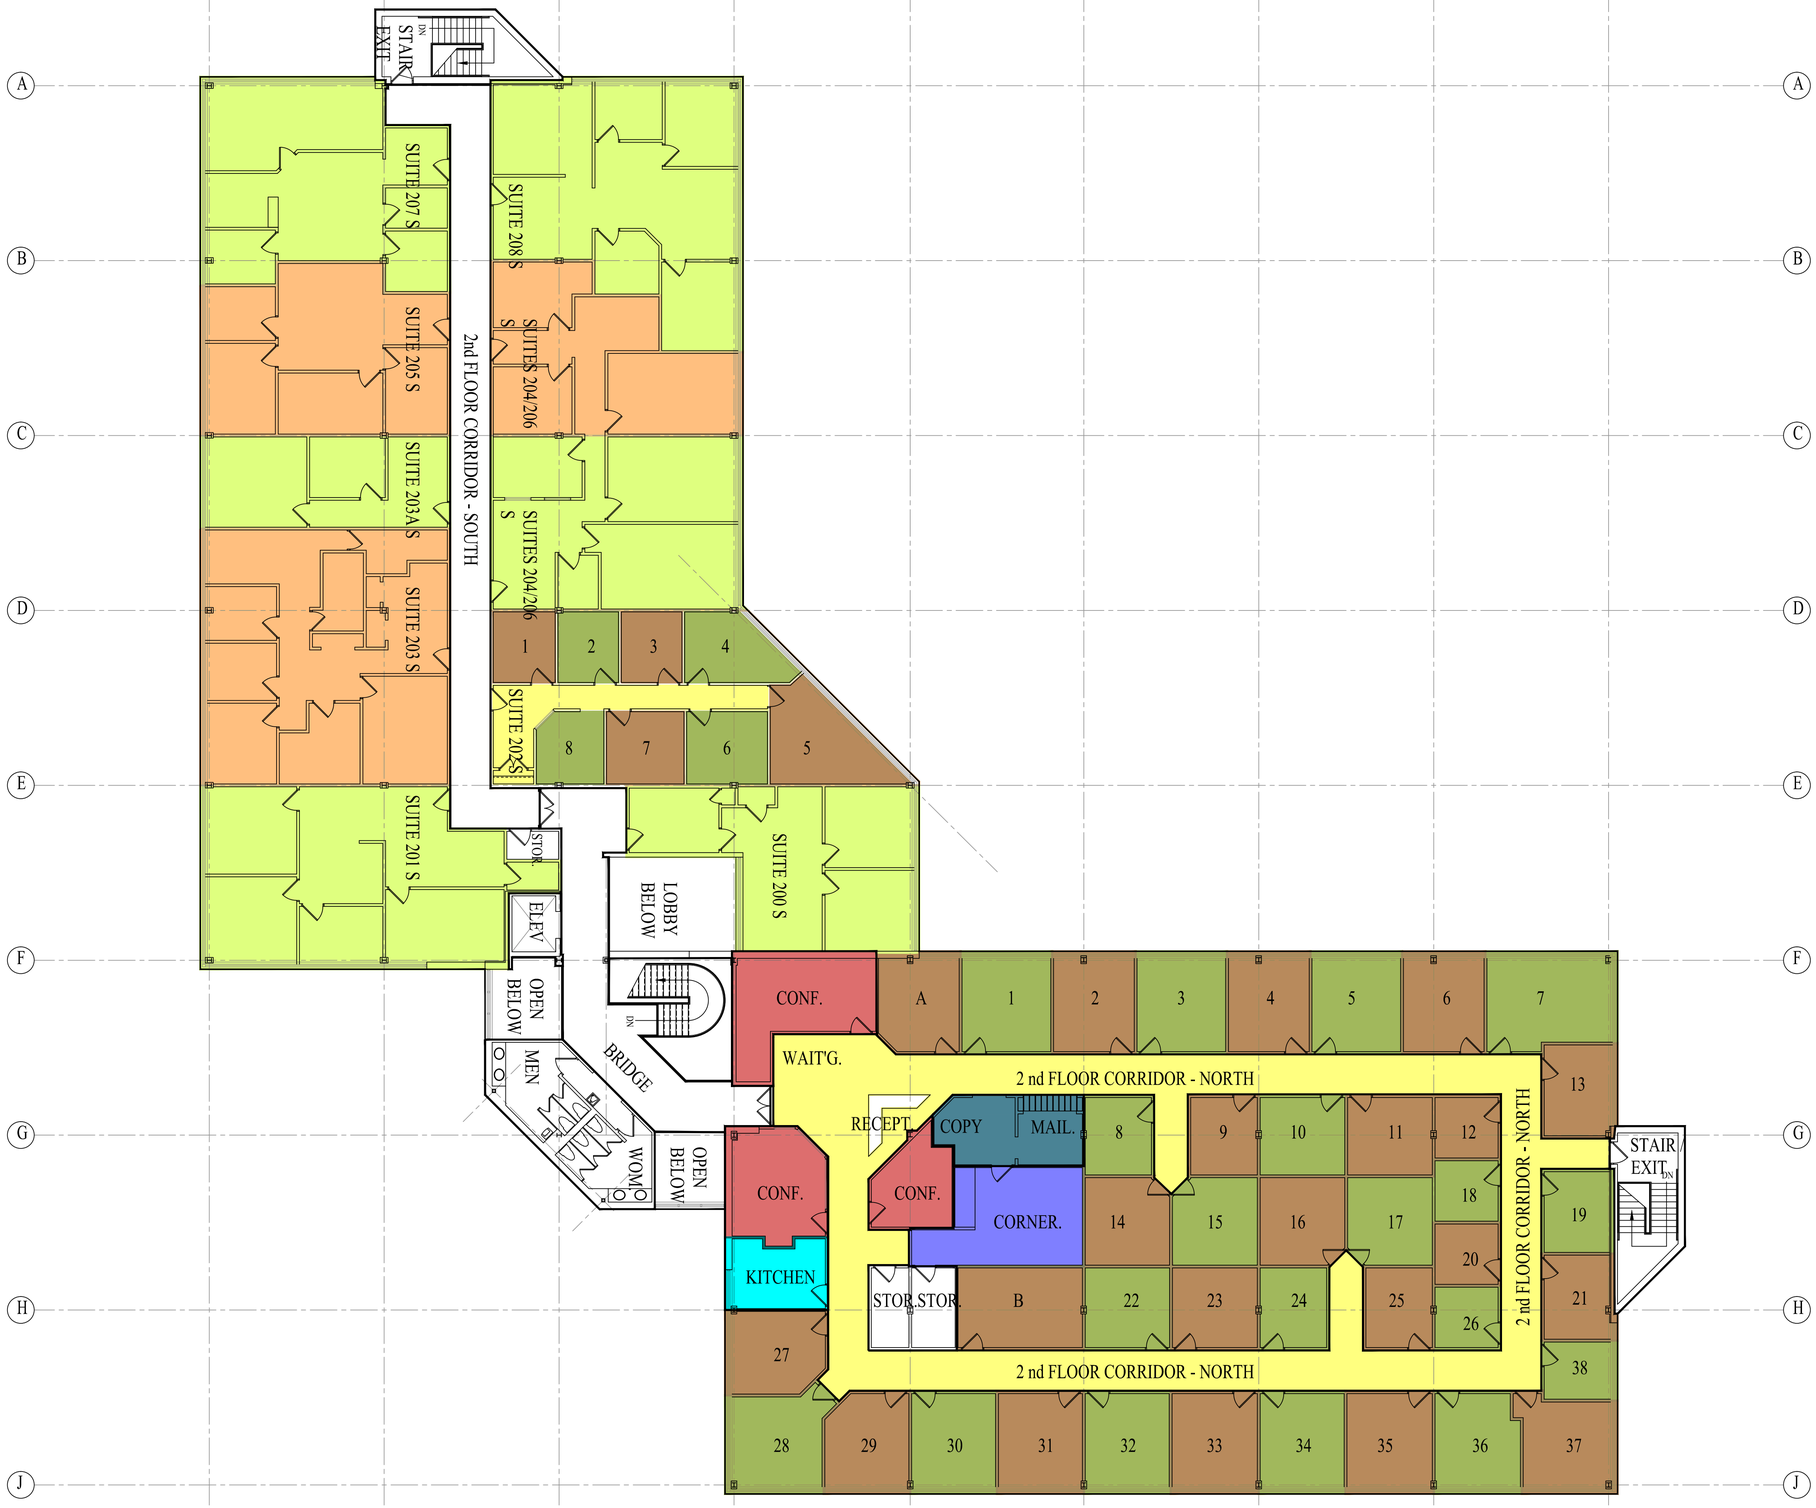

General Notes

OVERALL SECOND FLOOR PLAN

CORNERSTONE OFFICE BUILDING
800 HINGHAM STREET
ROCKLAND MASSACHUSETTS 02370

No.	Revision/Issue	Date

Firm Name and Address

Project Name and Address

CORNERSTONE
800 HINGHAM ST.
ROCKLAND MA. 02370

Project	Sheet
Date FEB 2016	A2.1
Scale 3/32" = 1'-0"	