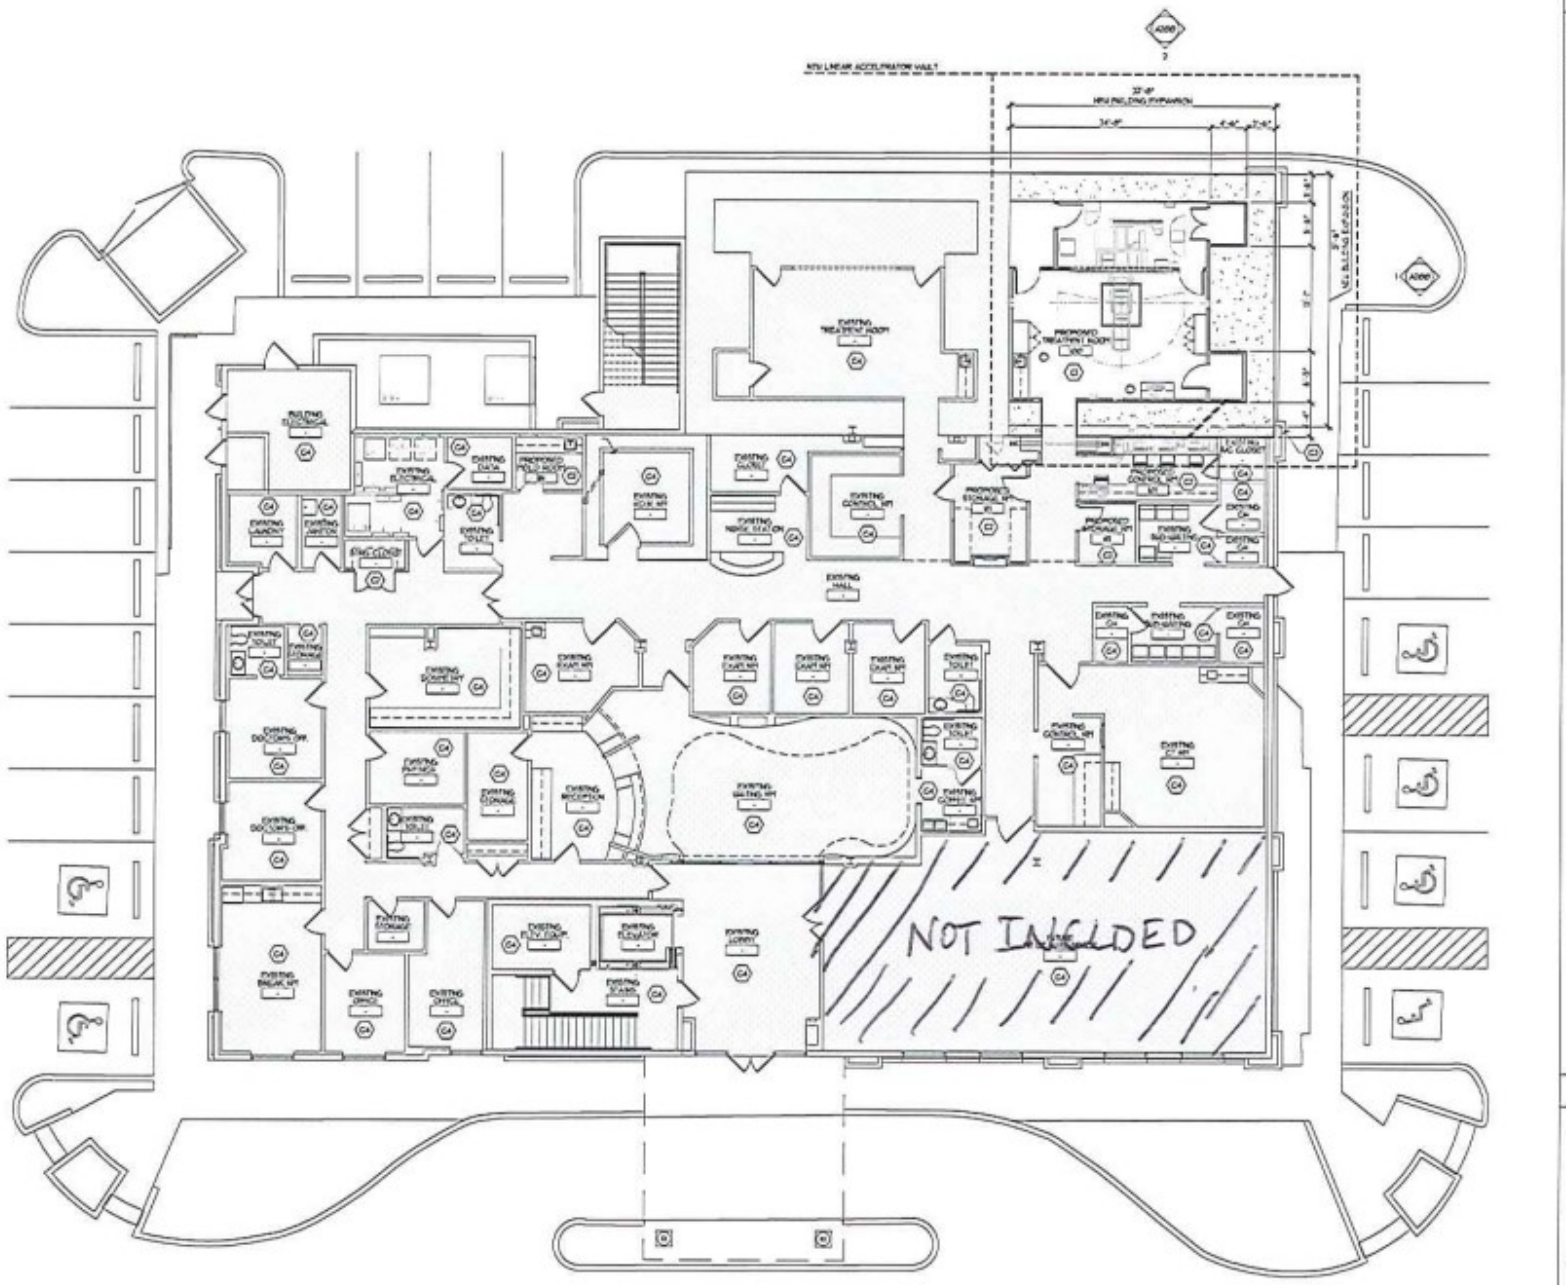

FLOOR PLAN
SCALE: 1/8" = 1'-0"

FLOOR PLAN KEY NOTES

1. PROPOSED VAULT CONSTRUCTION AND LINAC INSTALLATION UNDER SEPARATE BUILDING PERMIT - SHOWN FOR LOCATION ONLY.
2. PROPOSED INTERIOR CONSTRUCTION UNDER SEPARATE BUILDING PERMIT - SHOWN FOR REFERENCE ONLY.
3. PROPOSED RELOCATION OF EXISTING OVERFLOW ROOF DRAIN. SEE CIVIL DRAWINGS FOR MORE INFORMATION.
4. EXISTING SPACE TO REMAIN AS IS - NO WORK.
5. REFER TO CIVIL AND LANDSCAPE DRAWINGS FOR PROPOSED SITE WORK.

CONSTRUCTION PLAN LEGEND

- KEY NOTE. NOT DESIGNATED = NO MORE INFORMATION
- DENOTES EXISTING CONSTRUCTION TO REMAIN
- DENOTES PROPOSED INTERIOR CONSTRUCTION UNDER SEPARATE PERMIT
- ELEVATION REFERENCE NUMBER
- INDICATES SHEET NUMBER
- ROOM NAME
- ROOM NUMBER
- DETAIL REFERENCE NUMBER
- DRAWING REFERENCE NUMBER
- INDICATES AREA OF DETAIL

STEVEN E. MYOTT
REGISTERED ARCHITECT

1ST LINE ONCOLOGY

NEW VAULT EXPANSION

4848 COCONUT CREEK PARKWAY
COCONUT CREEK, FL 33073

ARCHITECT
STEVEN E. MYOTT, ARCHITECT
AR0010499

ALL DRAWINGS AND SPECIFICATIONS, INCLUDING ELECTRONIC MEDIA, ARE THE PROPERTY OF THE ARCHITECT AND MUST BE RETURNED UPON REQUEST. THEY MAY NOT BE USED FOR ANY OTHER PROJECT OR EXTENSION OF THIS PROJECT WITHOUT THE ARCHITECT'S WRITTEN CONSENT. ALL DRAWINGS AND SPECIFICATIONS ARE COPYRIGHTED PROPERTY OF THE ARCHITECT.

PROJECT NO: 1743
DRAWN BY: JC
CHECKED BY: SEM

NO	DATE	ISSUED FOR
1	4/27/2018	SITE PLAN SUBMITTAL

FLOOR PLAN

A100