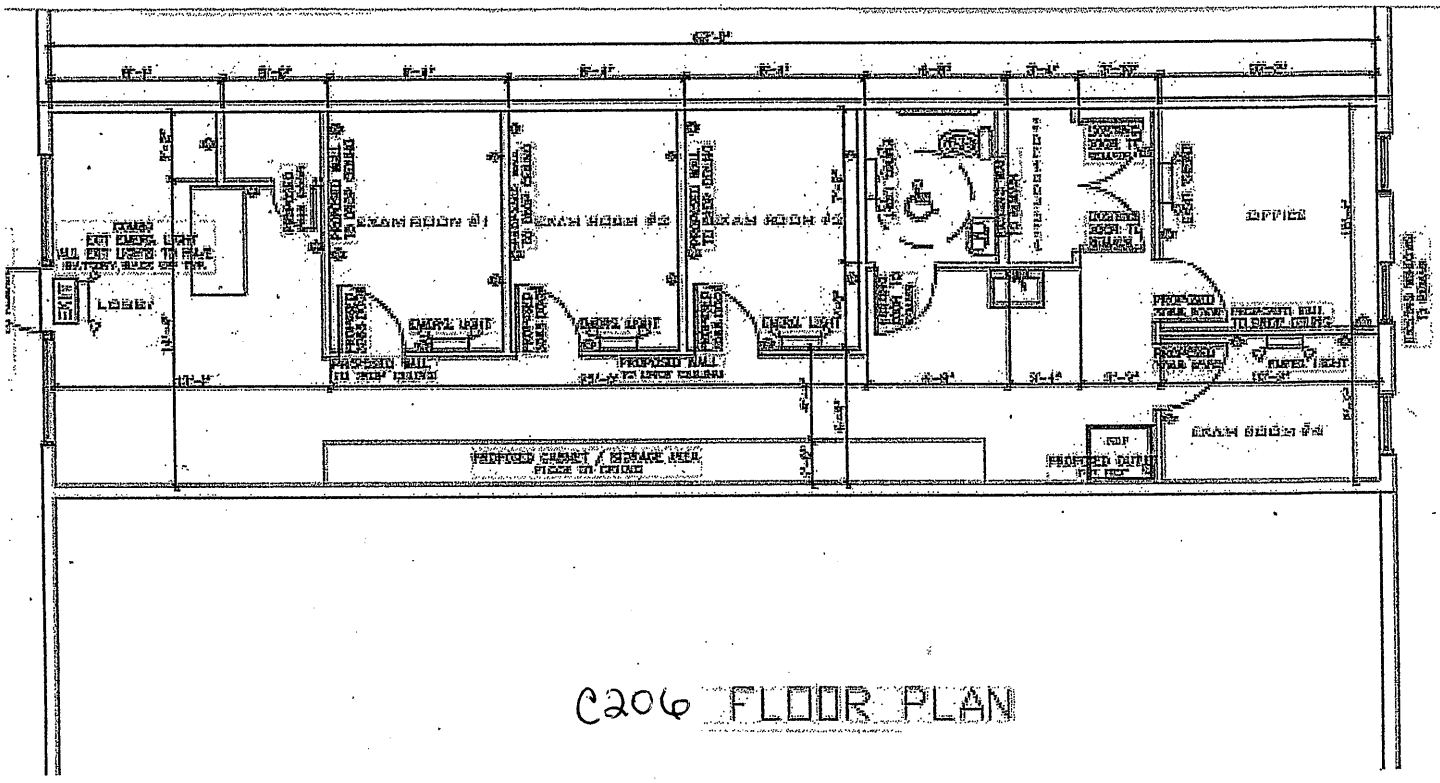

C206 FLOOR PLAN