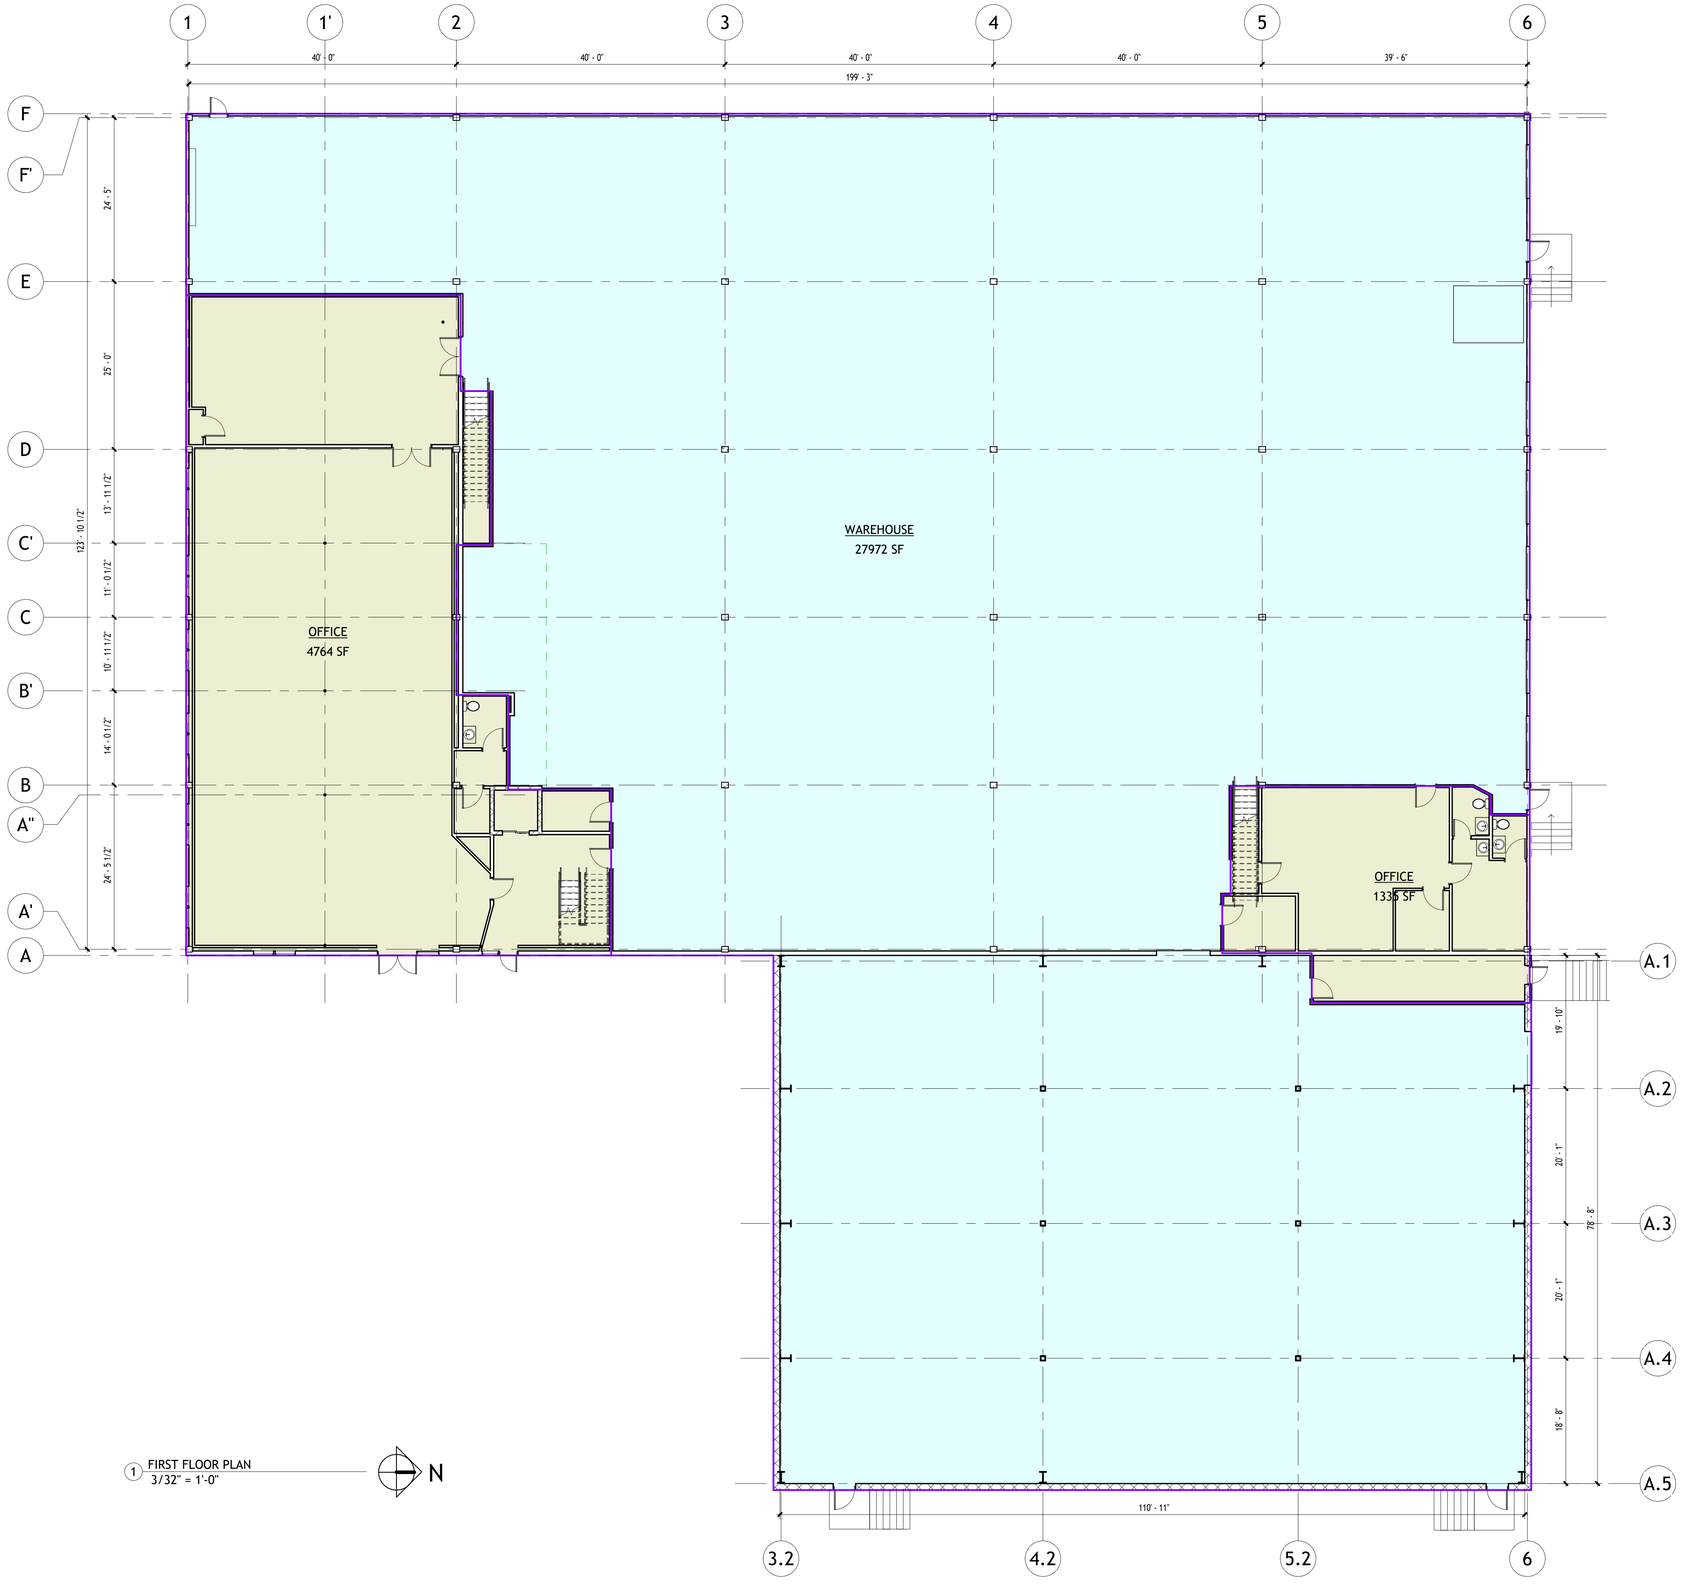

1 FIRST FLOOR PLAN
3/32" = 1'-0"

macknight architects
212 north franklin street
syracuse, new york 13202
p. 315.424.0018
macknightarchitects.com

COPYRIGHT 2025
MACKNIGHT
ARCHITECTS,LLP

ALL RIGHTS RESERVED.
THESE PLANS HEREIN
ARE THE PROPERTY OF
MACKNIGHT ARCHITECTS
LLP, AND ARE
PROTECTED UNDER
COPYRIGHT LAWS

WAREHOUSE
3545 JOHN GLEN BLVD
SYRACUSE, NY 13209

REVISIONS

No.	Date

DATE: 3/32" = 1'-0"
SCALE:
DRAWN: AA
TITLE:
FIRST FLOOR PLAN

A001

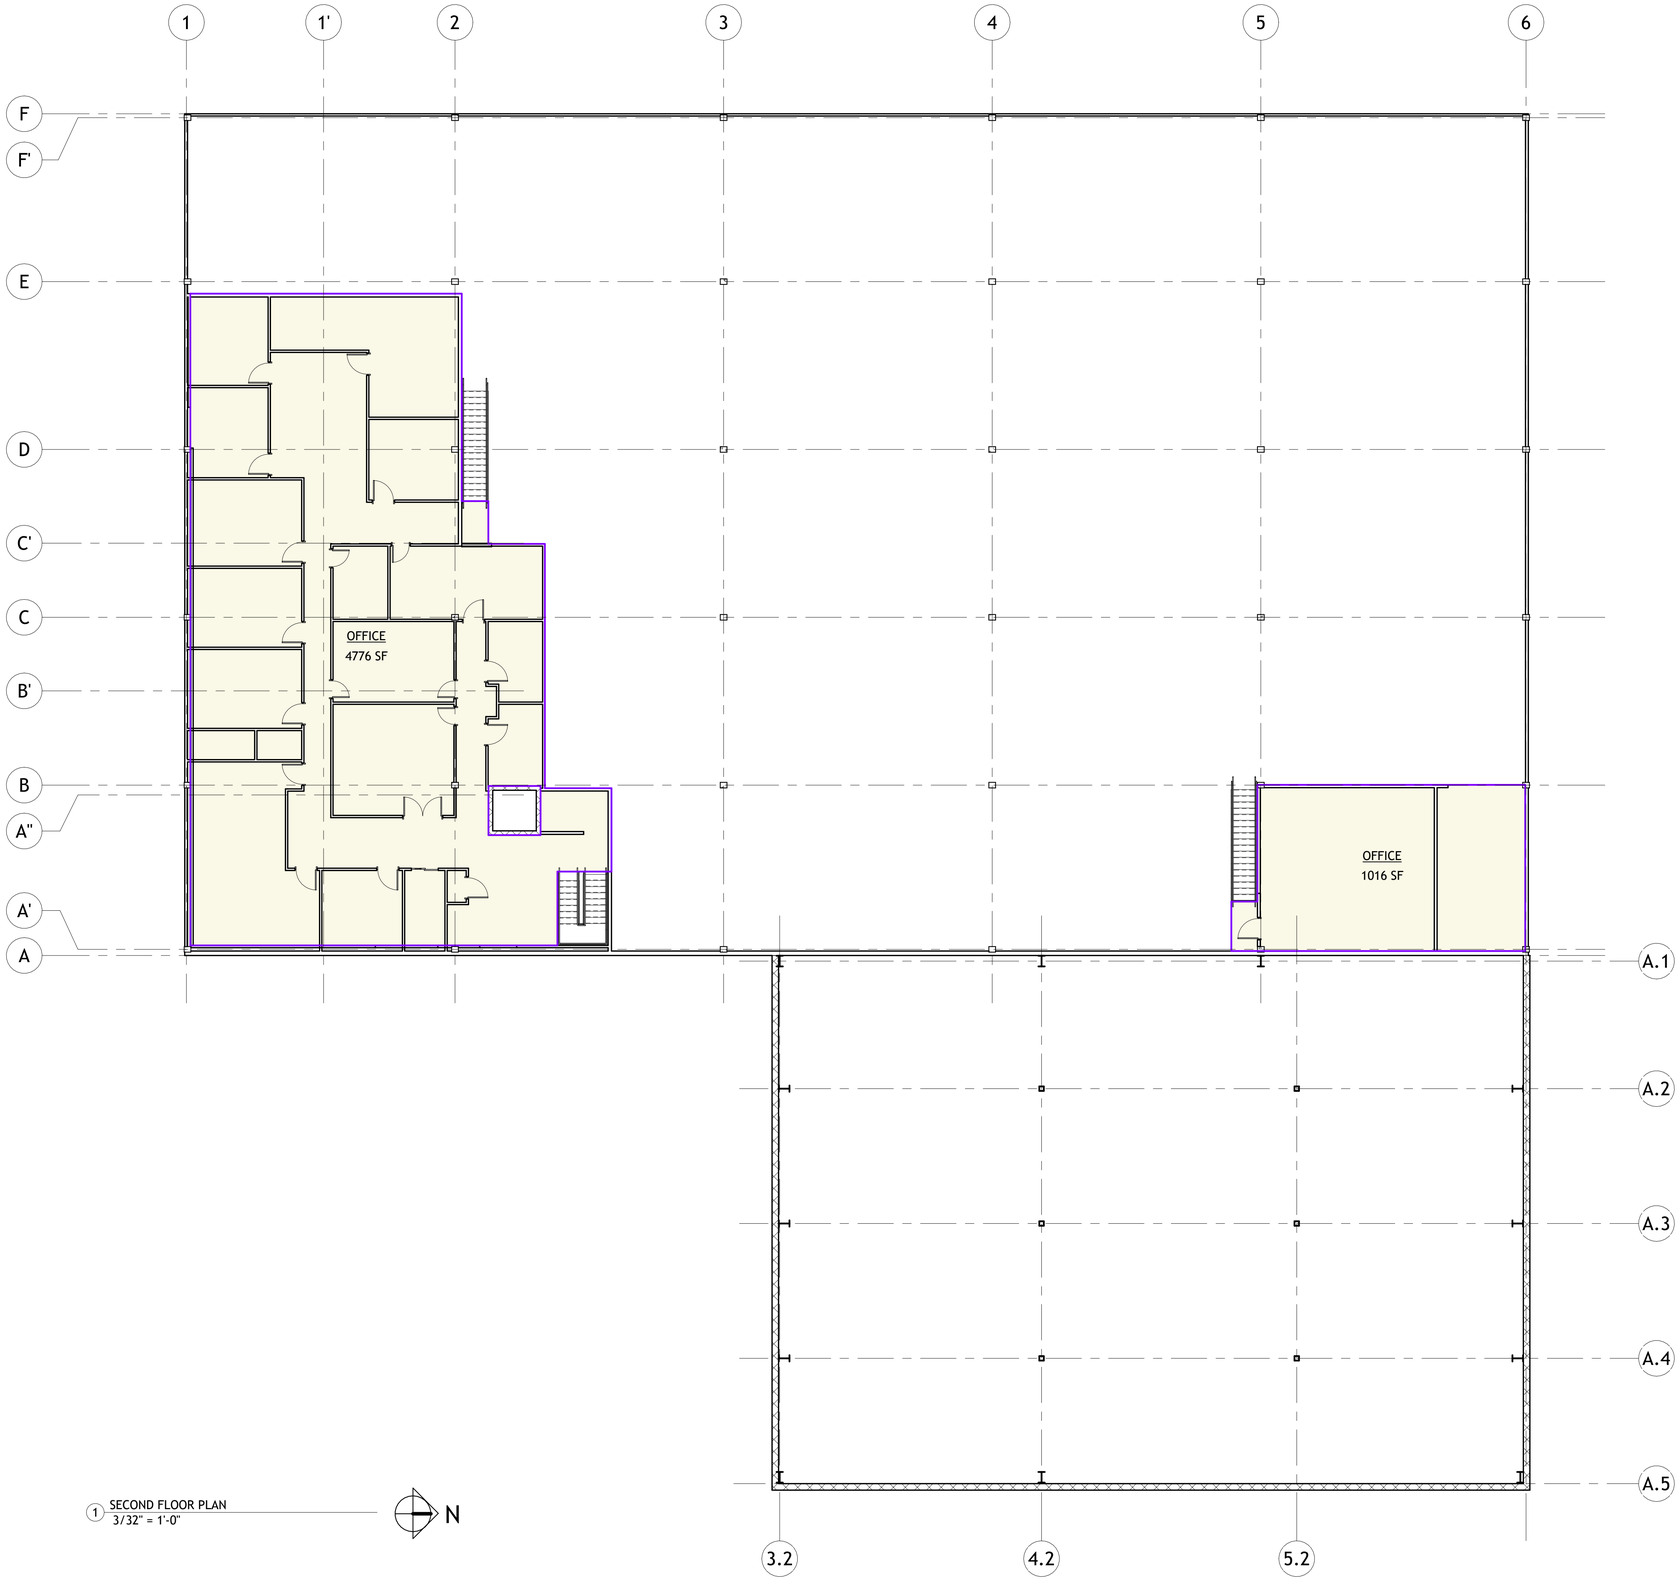

1 SECOND FLOOR PLAN
3/32" = 1'-0"

macknight architects

212 north franklin street
syracuse, new york 13202
p. 315.424.0018
macknightarchitects.com

COPYRIGHT 2025
MACKNIGHT
ARCHITECTS,LLP

ALL RIGHTS RESERVED.
THESE PLANS HERIEN
ARE THE PROPERTY OF
MACKNIGHT ARCHITECTS
LLP, AND ARE
PROTECTED UNDER
COPYRIGHT LAWS

WAREHOUSE
3545 JOHN GLEN BLVD
SYRACUSE, NY 13209

REVISIONS

No.	Date

DATE: 3/32" = 1'-0"
SCALE:
DRAWN: AA
TITLE:
SECOND FLOOR PLAN

A002