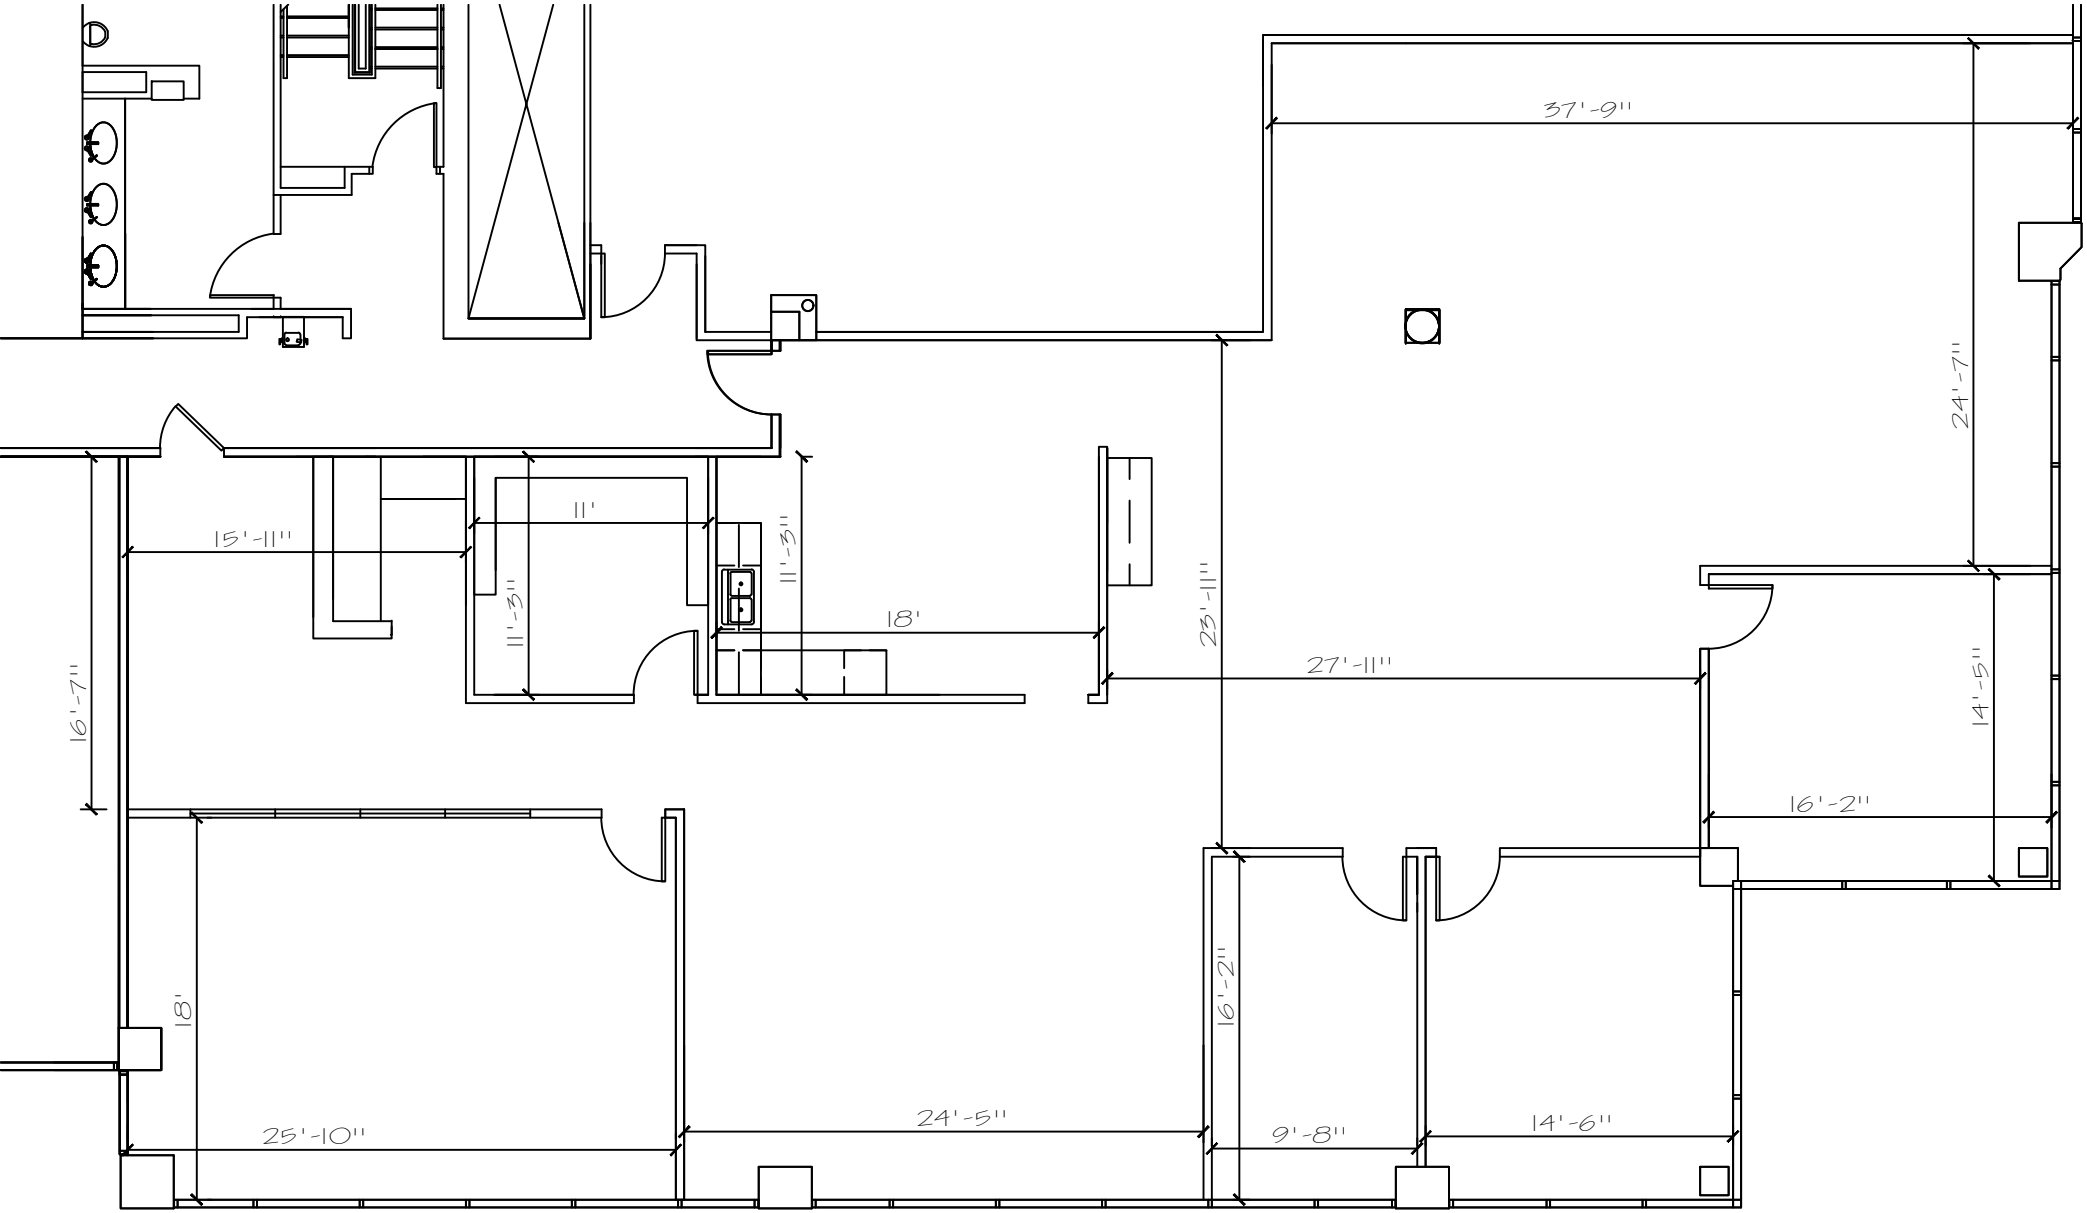

AMSEC BUILDING

4,276 RSF

5700 CLEVELAND STREET, SUITE 350
VIRGINIA BEACH, VA
EXISTING PLAN

SCALE: N.T.S. DATE: 1/15/26
DRAWN BY: K.L. MONETTE 757.214.1345