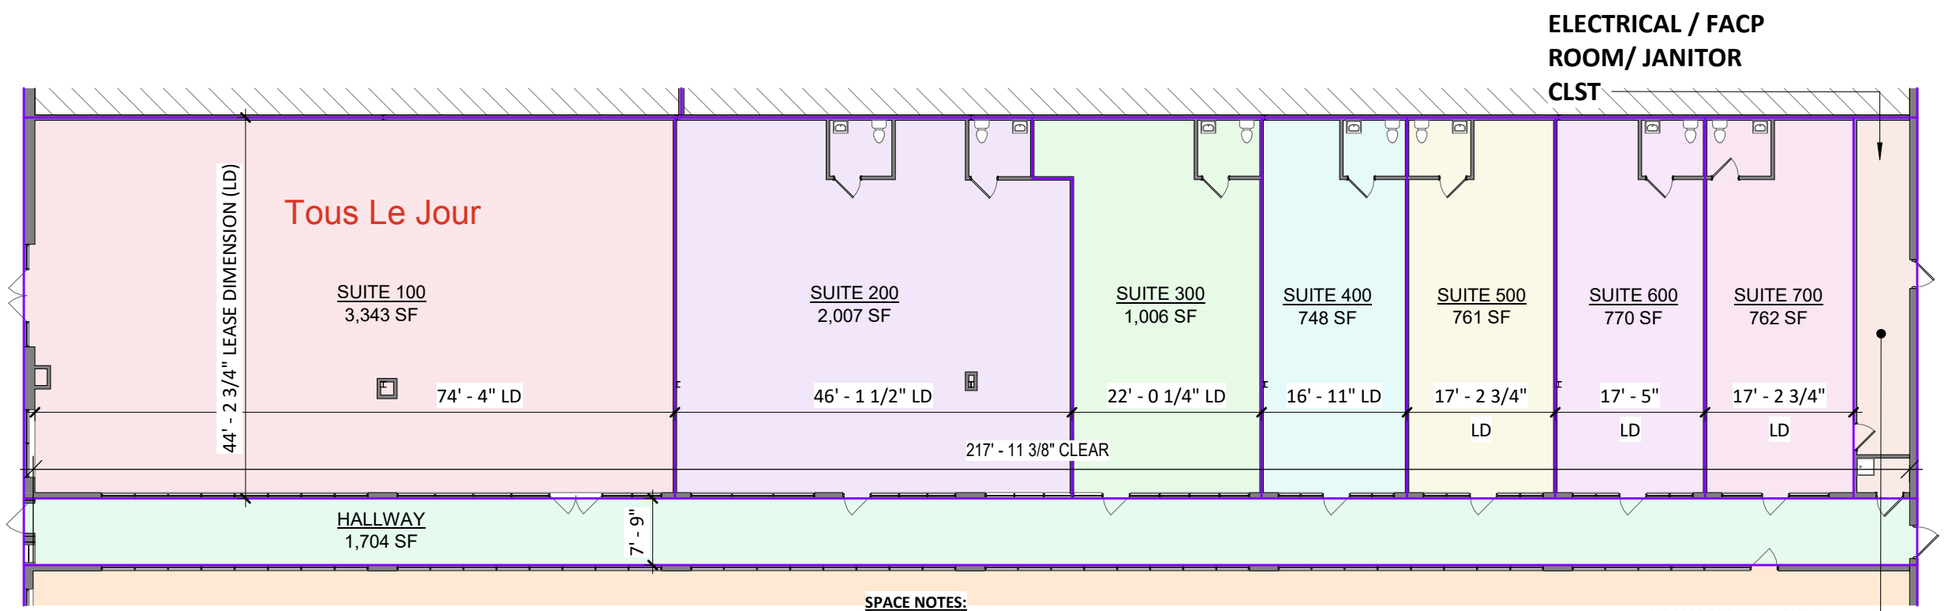

SPACE NOTES:

- U/S DECK=22'-8"+/-
- U/S OF BEAMS & JOISTS = 20'-8"+/-
- SPRINKLER SYSTEM & FIRE ALARM

1 LOD PLAN - EXISTING

A101 SCALE 1/16" = 1'-0"

dci ARCHITECTS
107A W Edmonston Drive
Rockville, MD 20852

LOD PLAN

A101

1/16" = 1'-0"

OCC MALL TENANTS LOD

13834 BRADDOCK RD, CENTREVILLE, VA 20121

MARCH 11, 2025