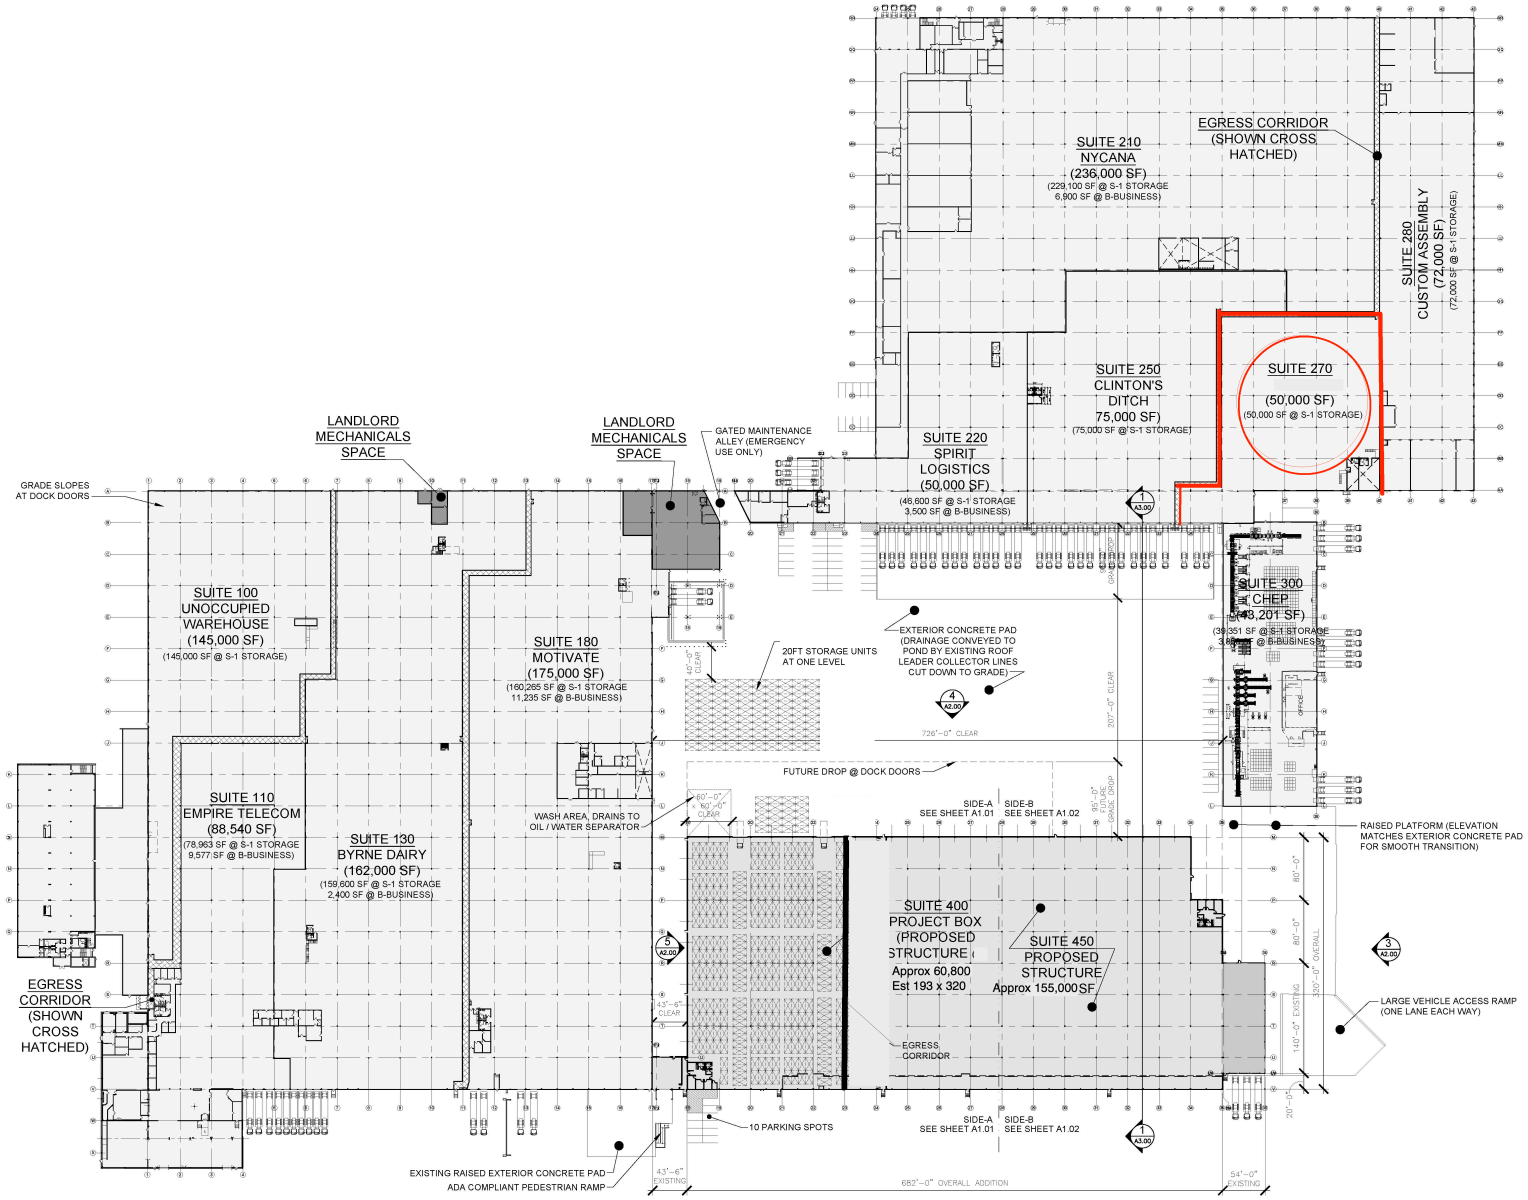

1 **OVERALL FLOOR PLAN**
SCALE: 1/64" = 1'-0"

OXG (LANDLORD)
ADDITION AT ONX1 OF: SUITES 400 & 450

6600 NEW VENTURE GEAR DRIVE
EAST SYRACUSE, NEW YORK 13057

COPYRIGHT
THE ARCHITECT SHALL BE DEEMED THE AUTHOR OF THE DOCUMENTS AND SHALL RETAIN ALL COMMON LAW, STATUTORY AND OTHER RIGHTS, INCLUDING THE COPYRIGHT.

ISSUING A LICENSE
IT IS A VIOLATION OF LAW FOR ANY PERSON, UNLESS ACTING UNDER THE DIRECTION OF A LICENSED ARCHITECT, TO ALTER ANY ITEM ON THIS DOCUMENT IN ANY WAY.

PROGRESS PRINT
NOT FOR
CONSTRUCTION
05-06-2022

Schopfer Architects LLP
1111 JAMES ST.
SYRACUSE, NY 13203
315-474-8501
FAX 315-474-1922

Drawn by: JMN	Checked by: RJS
Date: 05/06/2022	Scale: AS NOTED

Revisions:

Number:	Date:	By:
1		
2		
3		
4		

Sheet Title:
OVERALL
FLOOR PLAN

Sheet No:
A1.00

Job No: 1907d