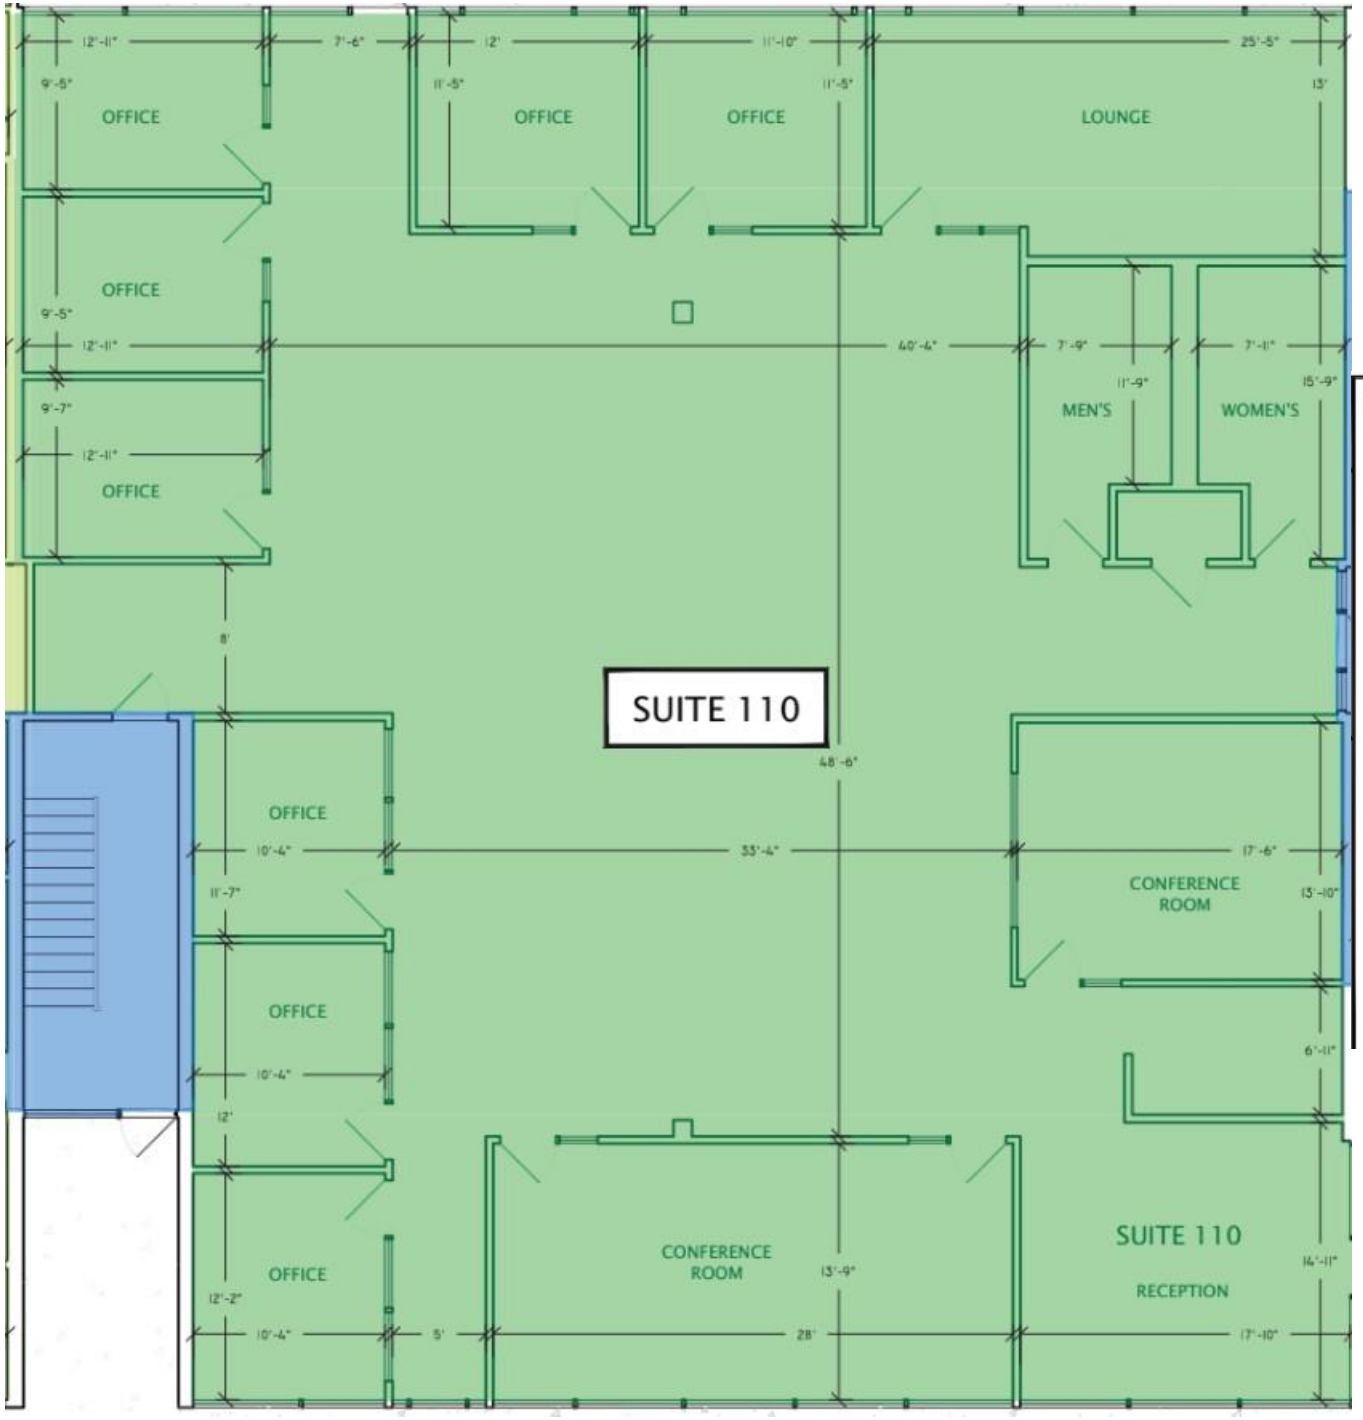

BUILDING LOCATOR MAP:

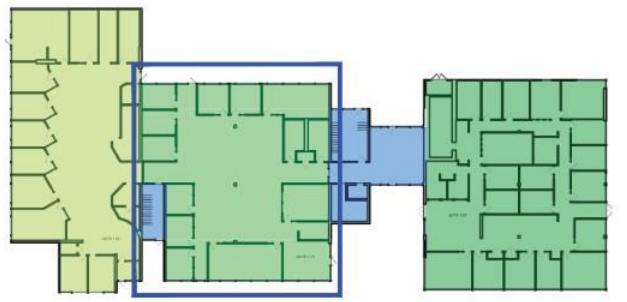

1 EXISTING ENTRY LEVEL BOMA DIAGRAM