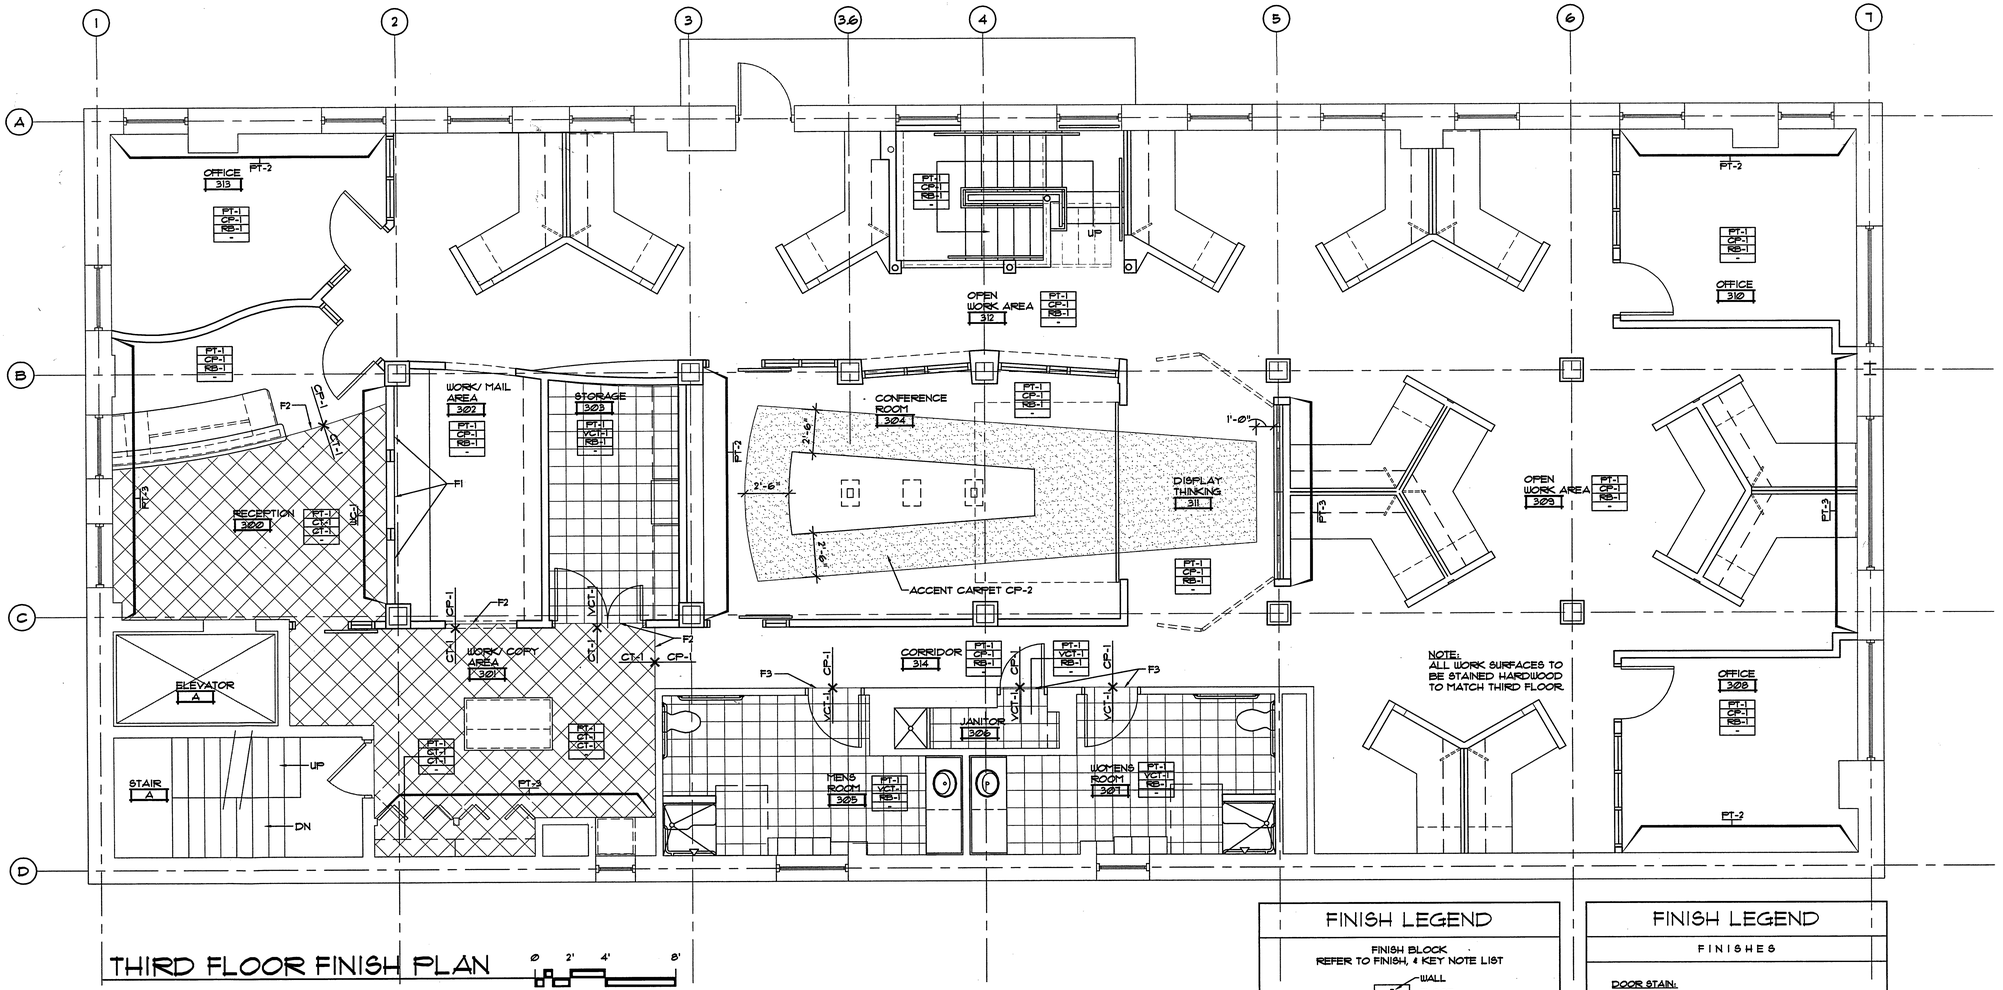

THIRD FLOOR FINISH PLAN

0 2' 4' 8'

NOTE:
-ALL DOOR FRAMES TO BE PAINTED DIFFERENT COLOR FROM ACCENT WALLS.
-CONTRACTOR TO PROVIDE 5% ATTIC STOCK TO OWNER ON EACH FLOOR COVERING AND WALL COVERING MATERIAL.

FINISH LEGEND

FINISH BLOCK
REFER TO FINISH, & KEY NOTE LIST

WALL
FLOOR
BASE
KEY NOTES

WALL FINISH LOCATOR BRACKETS

FIN-1 — APPROX. EXTENT OF FINISH
FINISH

INDIVIDUAL KEY NOTE

F-X

FINISHES

CARPETS:

CP-1 ATLAS CARPET MILLS, INC. - UPTON - "ARCTIC ICE" #UN02

CP-2 ACCENT CARPET TO BE SELECTED

CERAMIC TILE:

CT-1 DAL TILE - VILLE VALLETA - "CALAIS SPRING" #VV02

VCT:

VCT-1 ARMSTRONG EXCELON - COMPANION SQUARE - "MONO BLACK" #51870

RUBBER BASE:

RB-1 ROPPE - "BLACK" #100

PAINT (SHERWIN WILLIAMS):

PT-1 (FIELD) - "MACADAMIA" - #SW 6142
PT-2 (ACCENT) - "GRAYS HARBOR" - #SW 6236
PT-3 (ACCENT) - "ARRESTING AUBURN" - #SW 6034

LAMINATE:

PLAM-1 (VERTICAL) - FORMICA - "SELECT CHERRY" ARTISAN FINISH - #7159-43
PLAM-2 (HORIZONTAL) - FORMICA - "BASALT SLATE" HONED FINISH - #3630-77

FINISH LEGEND

FINISHES

DOOR STAIN:
RED OAK VENEER, TIMBER FINISH - T102

WALL COVERING:
WC-1 TEXTURED WALL COVERING TO BE SELECTED

KEY NOTES

F-1 PROVIDE CORK BD. FINISH AT WALL ABOVE BASE CABINETS

F-2 PROVIDE METAL TRANSITION EDGE TO TERMINATE CERAMIC TILE @ CARPET/VCT. FEATHER FLOOR AS REQUIRED TO PROVIDE FLUSH CONDITION BETWEEN CERAMIC AND CARPET/VCT

F-3 PROVIDE VINYL TRANSITION STRIP BETWEEN CARPET AND VCT. COLOR TO BE SELECTED.

IF DRAWING IS NOT 24"x36", USE GRAPHIC SCALE

ARCHITECT
30 Isabella Street
Suite 101
Pittsburgh, PA 15212
412.325.2100 ph.
412.325.2106 fax
www.dsstudio.biz
designstream LLC
ARCHITECTURAL STUDIO

CONSULTANT

SEAL

Cohera Medical, Inc.

Pannier Building
Third Floor Expansion
207 Sandusky Street
Pittsburgh, PA 15212

NOT FOR CONSTRUCTION

ISSUED FOR BIDDING

FINISH PLAN AND SCHEDULE

REV	DATE:

DATE:	08/01/08
SCALE:	As Noted
PROJ. NO.:	07122
DWG BY:	CES/JKT
CHK BY:	KTT
APP BY:	

SHEET NUMBER

A104