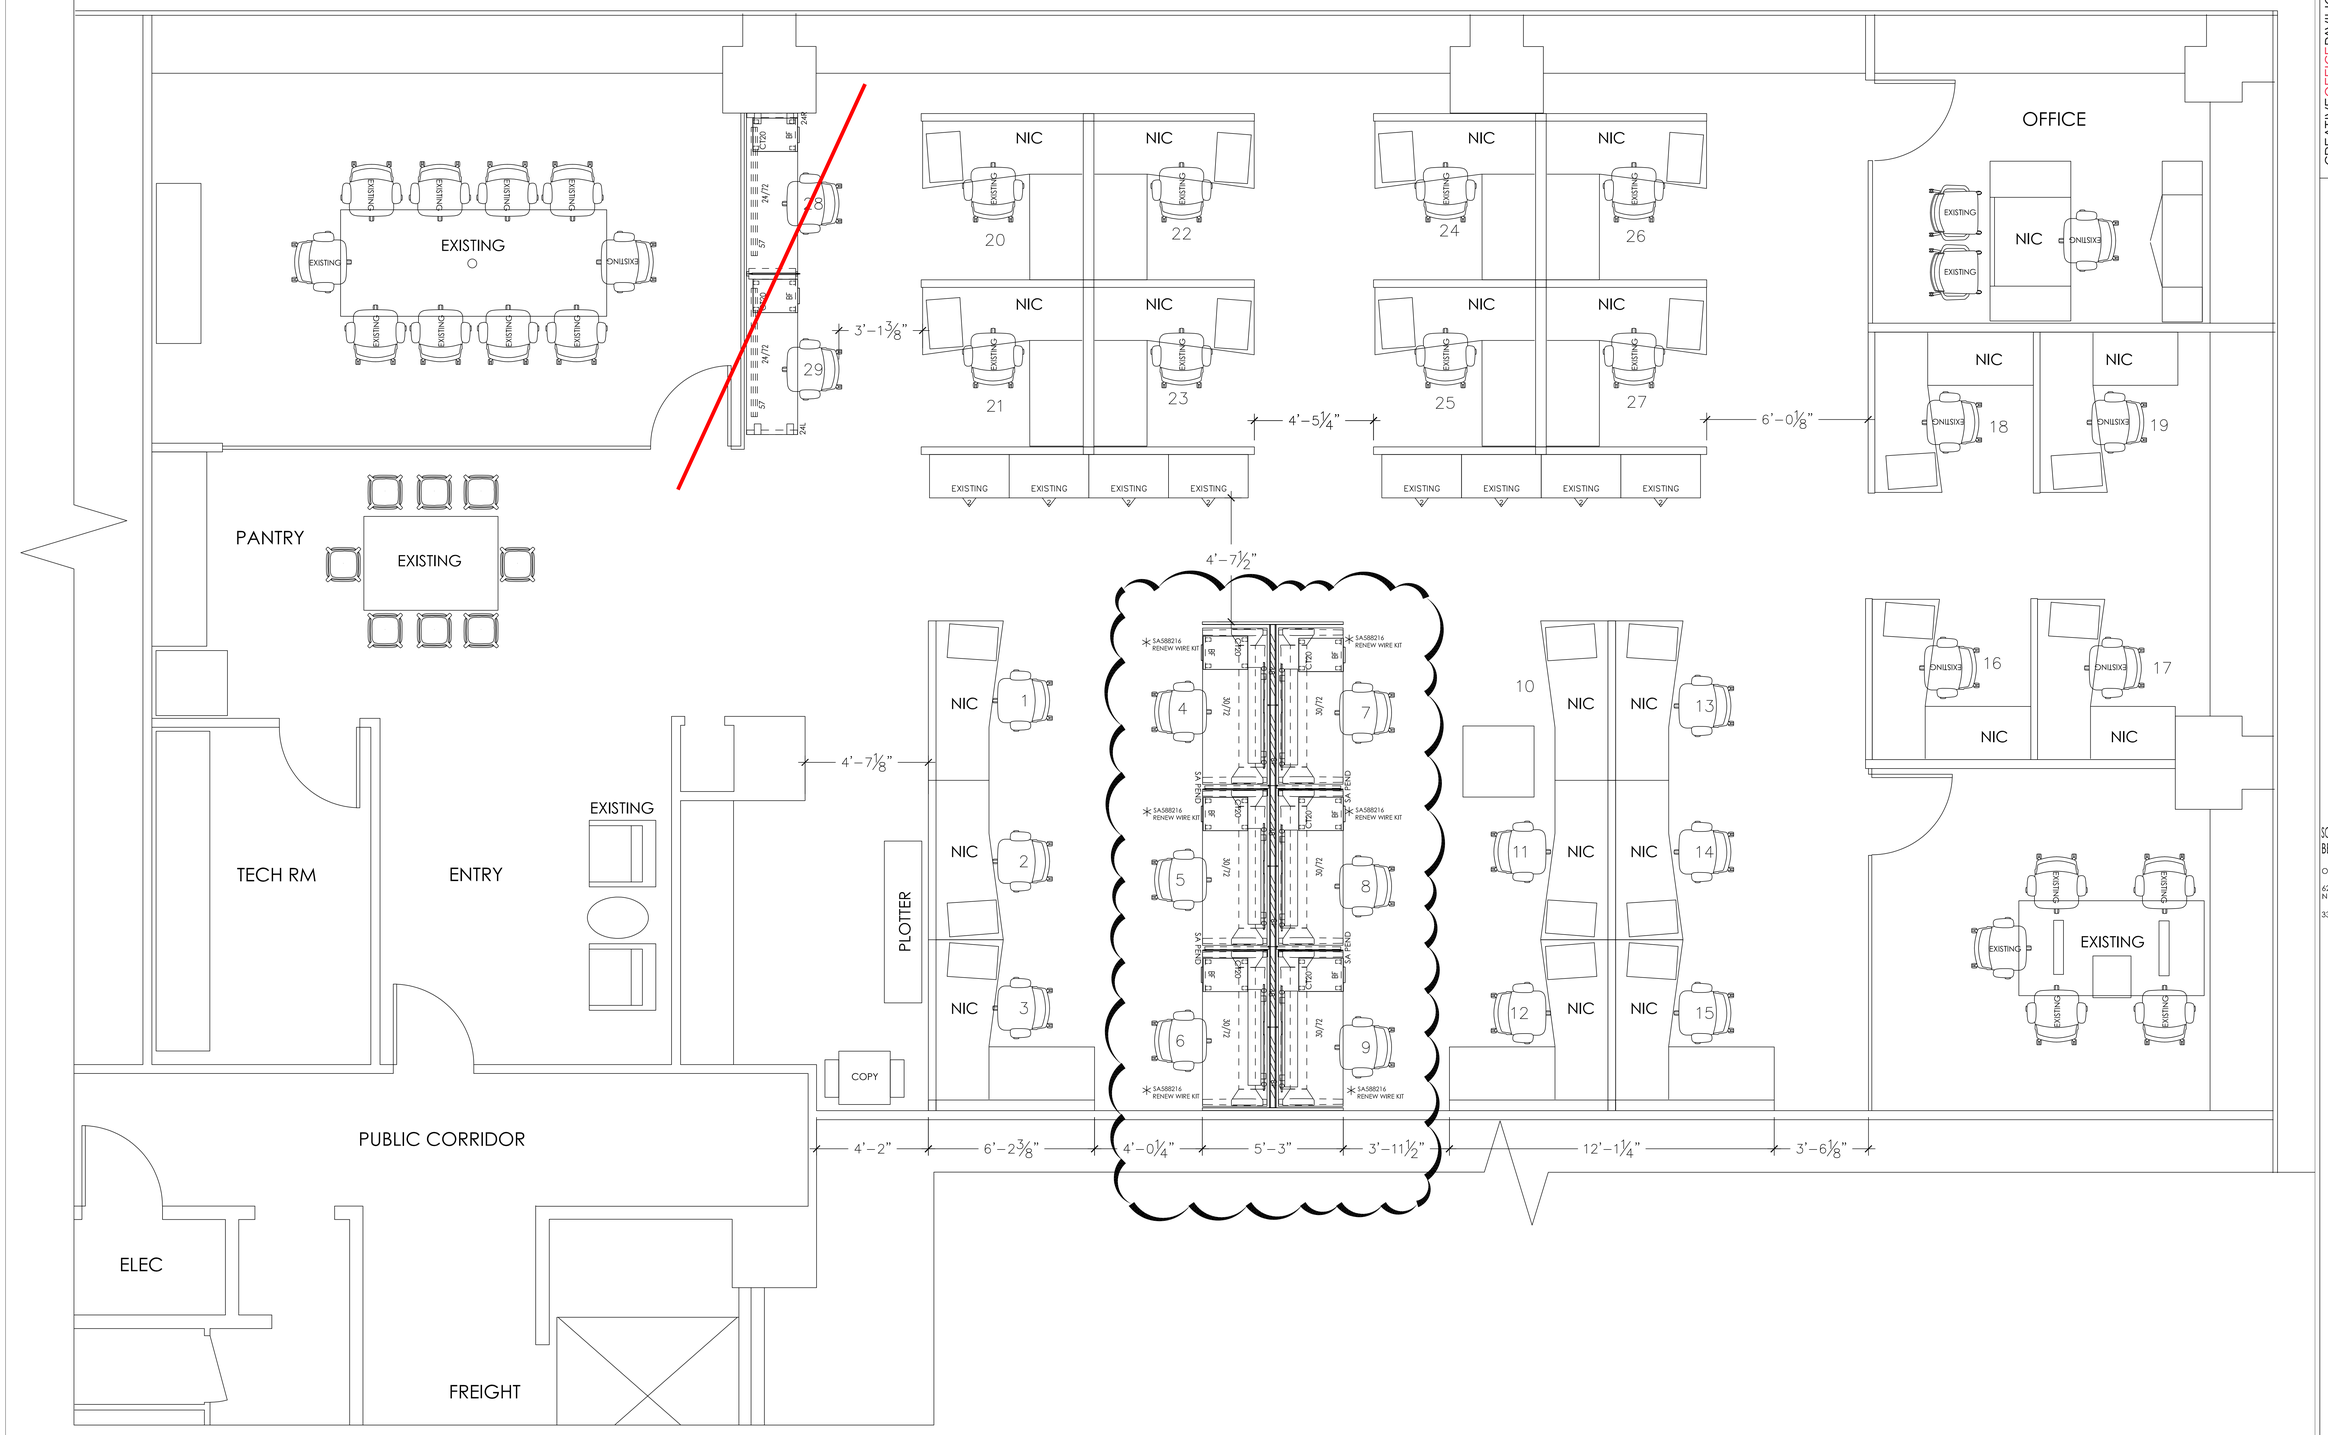

1 FURNITURE PLAN
3/8"=1'-0"

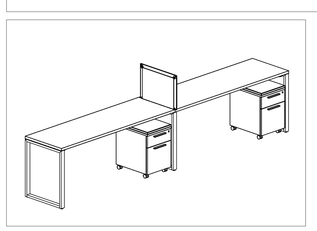

2 TOUCHDOWNS
1/2"=1'-0"

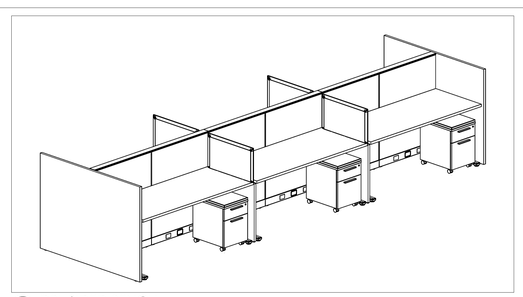

3 DBL SIDED BENCH
1/2"=1'-0"

CREATIVEOFFICEPAVILION

380 Madison Avenue
20th Floor
New York, NY 10016

t 646 590 1700

creativeofficepavilion.com
plan. furnish. perform.

SCHIMENTI CONSTRUCTION
BENCHING MOCK UP

OPT 1- CANVAS/RENEW

622 3RD AVENUE
NEW YORK, NY

33RD FLOOR

PROPOSED

COMPONENT PLAN

REVISIONS:	
DATE:	REVISED BY:

CAD NAME:
N:\PROJECTS_PLAN_FURNITURE\AKAN-FEP4LD.DWG

PATH:
J:\OFFICE\CLIENT DOCUMENTS\CONTRACTS\2018\2 3RD

SCALE:	AS NOTED
DATE:	2.1.2018
DESIGN:	SMG
SALES:	AK
PM:	RR
JOB #:	AKAN-AVAHKD
DRAWINGS FOR APPROVAL	X
ZAXE	-
INSTALLATION	-