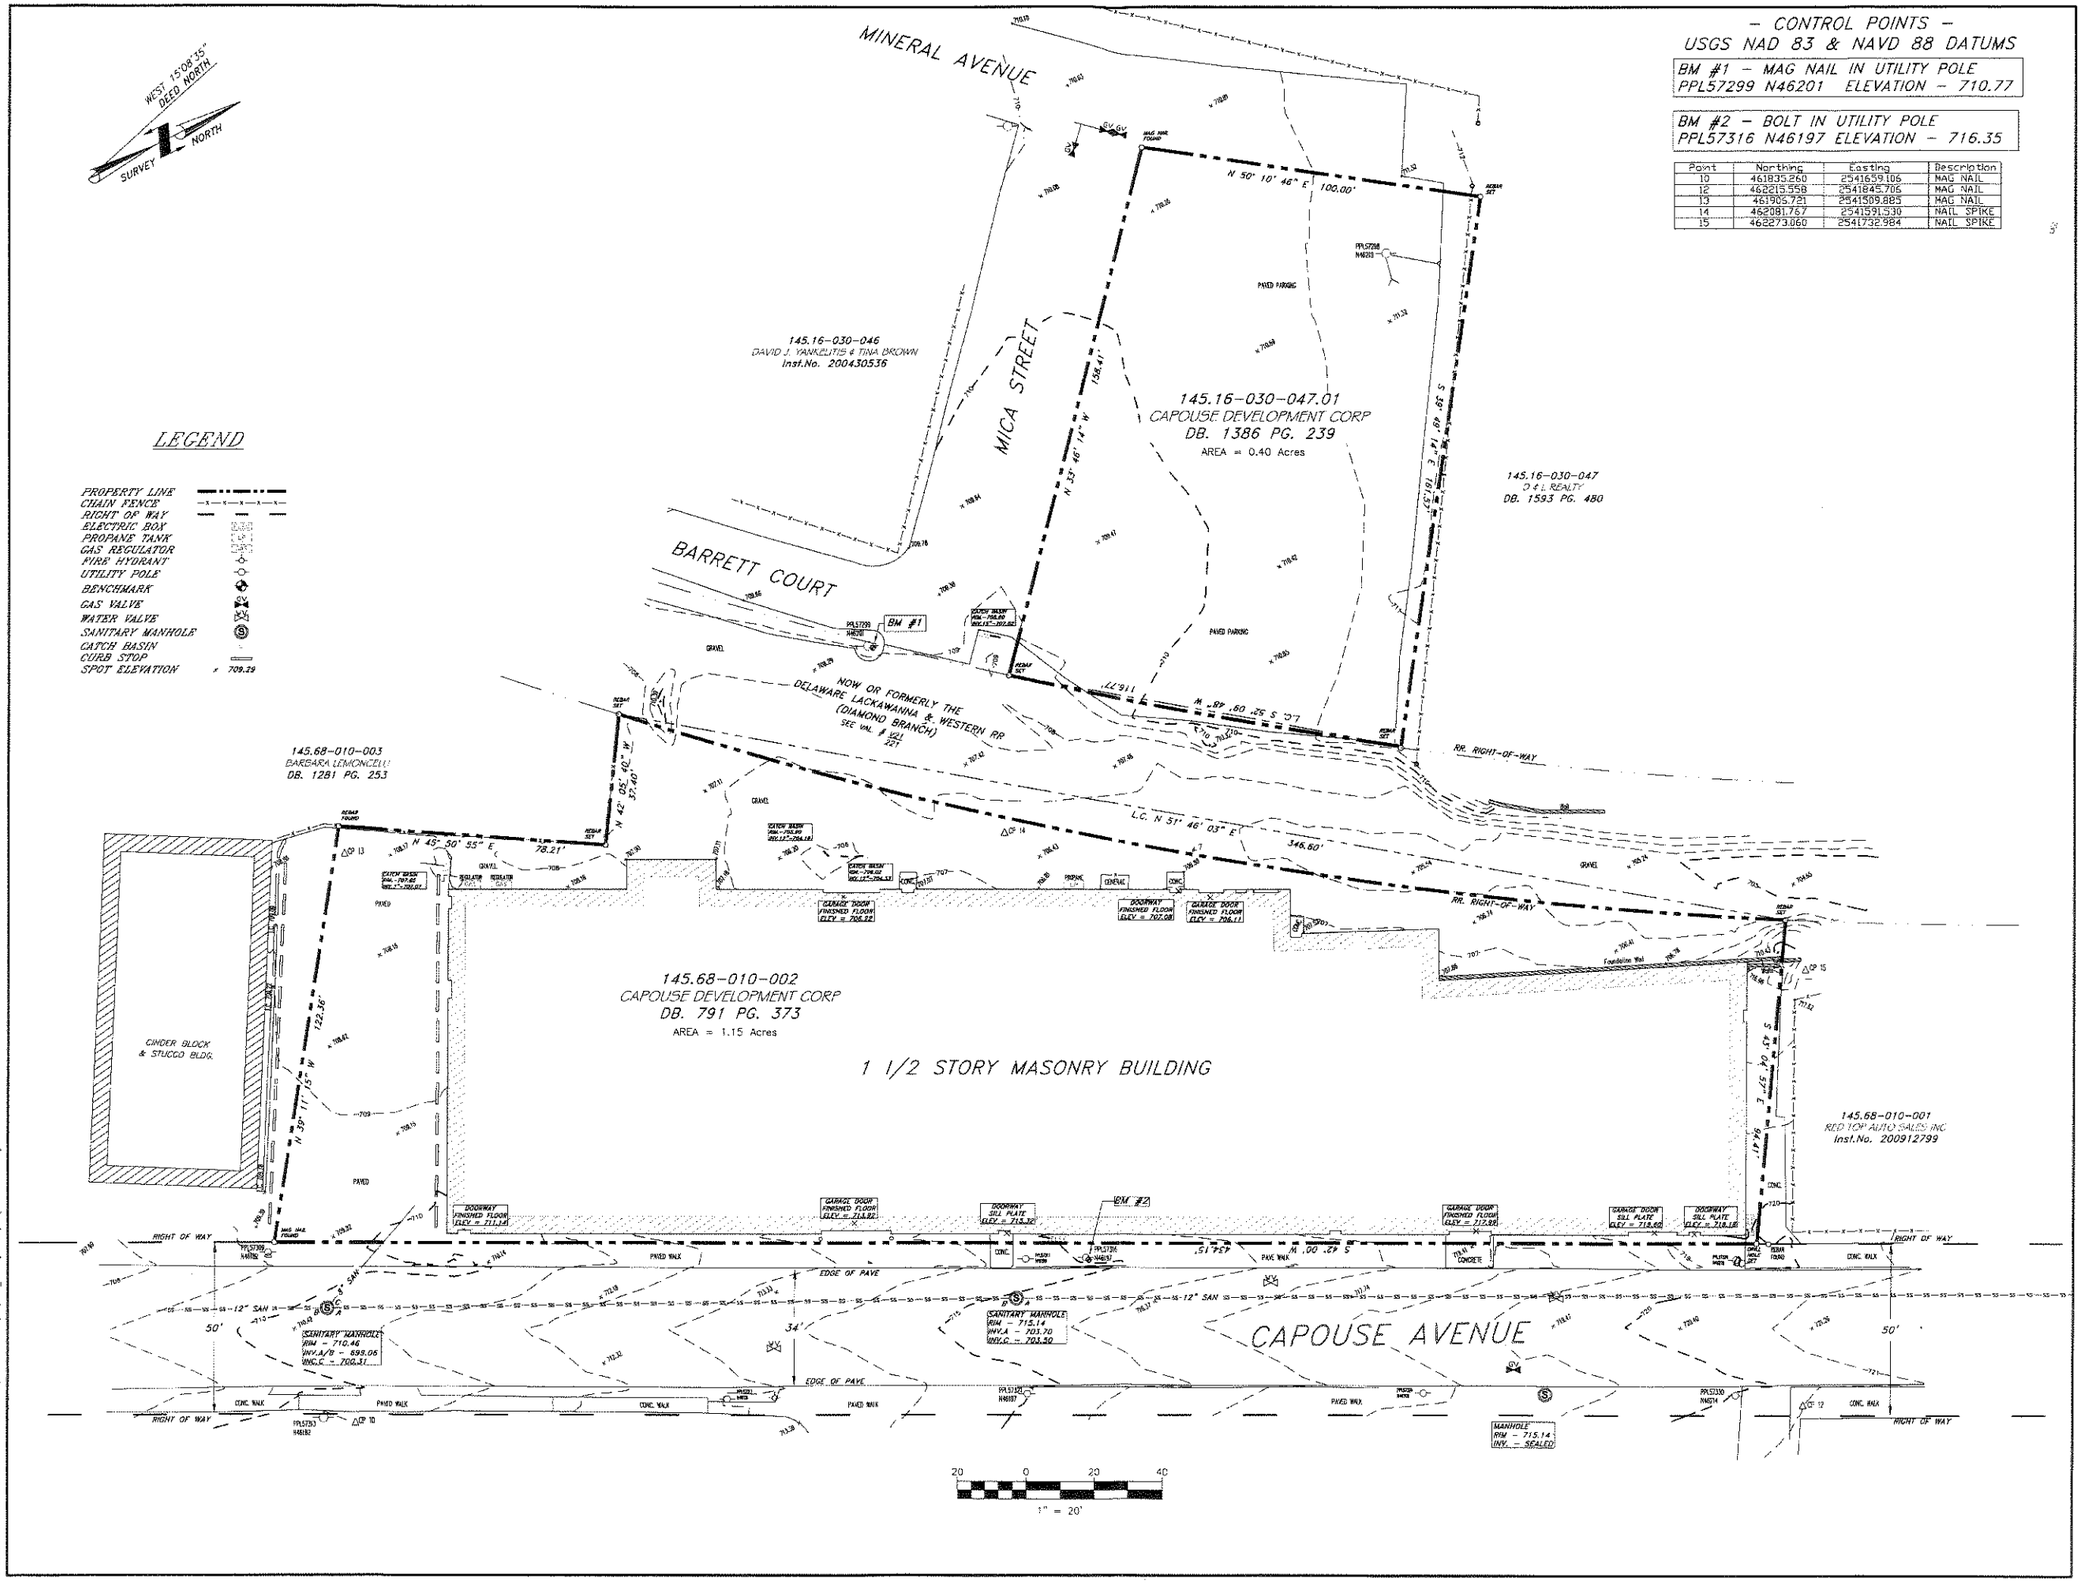

LEGEND

- PROPERTY LINE
- CHAIN FENCE
- RIGHT OF WAY
- ELECTRIC BOX
- PROPANE TANK
- GAS REGULATOR
- FIRE HYDRANT
- UTILITY POLE
- BENCHMARK
- GAS VALVE
- WATER VALVE
- SANITARY MANHOLE
- CATCH BASIN
- CURB STOP
- SPOT ELEVATION × 709.29

– CONTROL POINTS –
USGS NAD 83 & NAVD 88 DATUMS

BM #1 – MAG NAIL IN UTILITY POLE
PPL57299 N46201 ELEVATION – 710.77

BM #2 – BOLT IN UTILITY POLE
PPL57316 N46197 ELEVATION – 716.35

Point	Northing	Easting	Description
10	461835.260	2541659.106	MAG NAIL
12	462215.558	2541845.705	MAG NAIL
13	461905.721	2541509.885	MAG NAIL
14	462381.767	2541591.539	NAIL SPIKE
15	462273.060	2541732.984	NAIL SPIKE

LaBella
Powered by partnership.
1000 Dunham Drive
Dunmore, PA 18512
570-342-3101
labellapc.com

© 2023 LaBella Associates

HEMMLER & CAMAYD ARCHITECTS
512 LACKAWANNA AVENUE
SCRANTON, PA 18503

CAPOUSE DEVELOPMENT CORP.
711-717 CAPOUSE AVENUE
CITY OF SCRANTON, LACK. Co., PA

NO.	DATE	DESCRIPTION
Revisions		

PROJECT NUMBER: 2233874
DRAWN BY: TJH
REVIEWED BY: JMH
ISSUED FOR:
DATE: 10/23/2023
DRAWING NAME:

BOUNDARY -and- TOPOGRAPHIC SURVEY

DRAWING NUMBER:

SV-01

10/26/2023 10:06:54 PM
S:\CLIENTS\Capouse Ave Architects\2233874 - 711-717 Capouse Ave Boundary Topo\DE_Drawings\Survey\dwg\JMH ADJUST.dwg