Building A

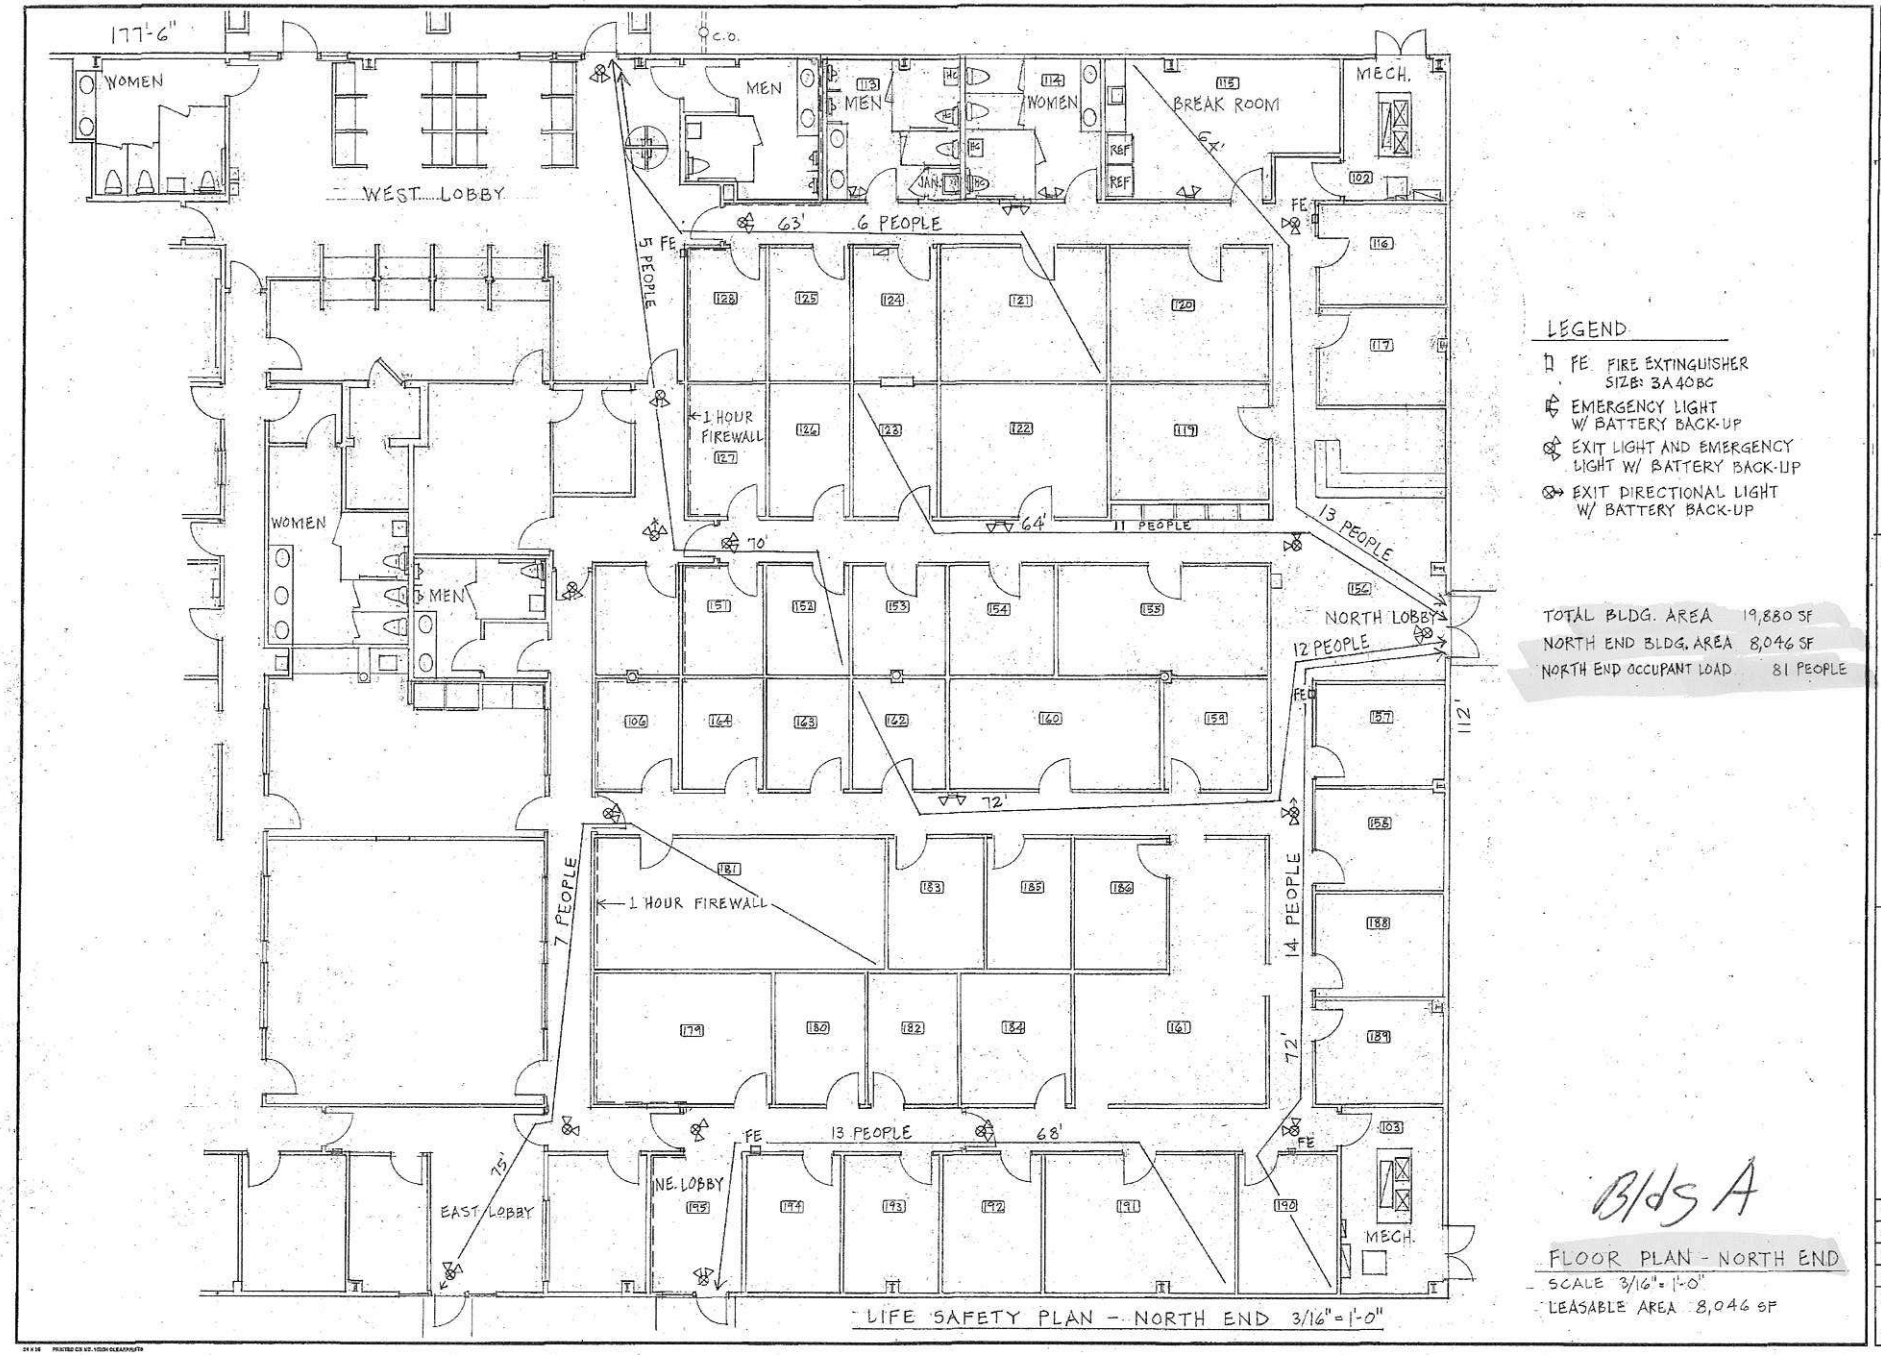

REVISIONS	BY

Robert Zahradnik AR9010
Architects & Planners
303 Winterwood Drive
Yalaha, Florida 34797
352-324-3543
352-324-3203 FAX
ZAHRADNIK & ASSOCIATES

BUILDING A
DEPT. OF CHILDREN AND FAMILIES
1300 SR 19 (DUNCAN DRIVE), TAVARES, FLORIDA
LAKE CO LAND TRUST

LIFE SAFETY PLAN - NORTH END

Date
Scale
Drawn
Job
Sheet
Of Sheets