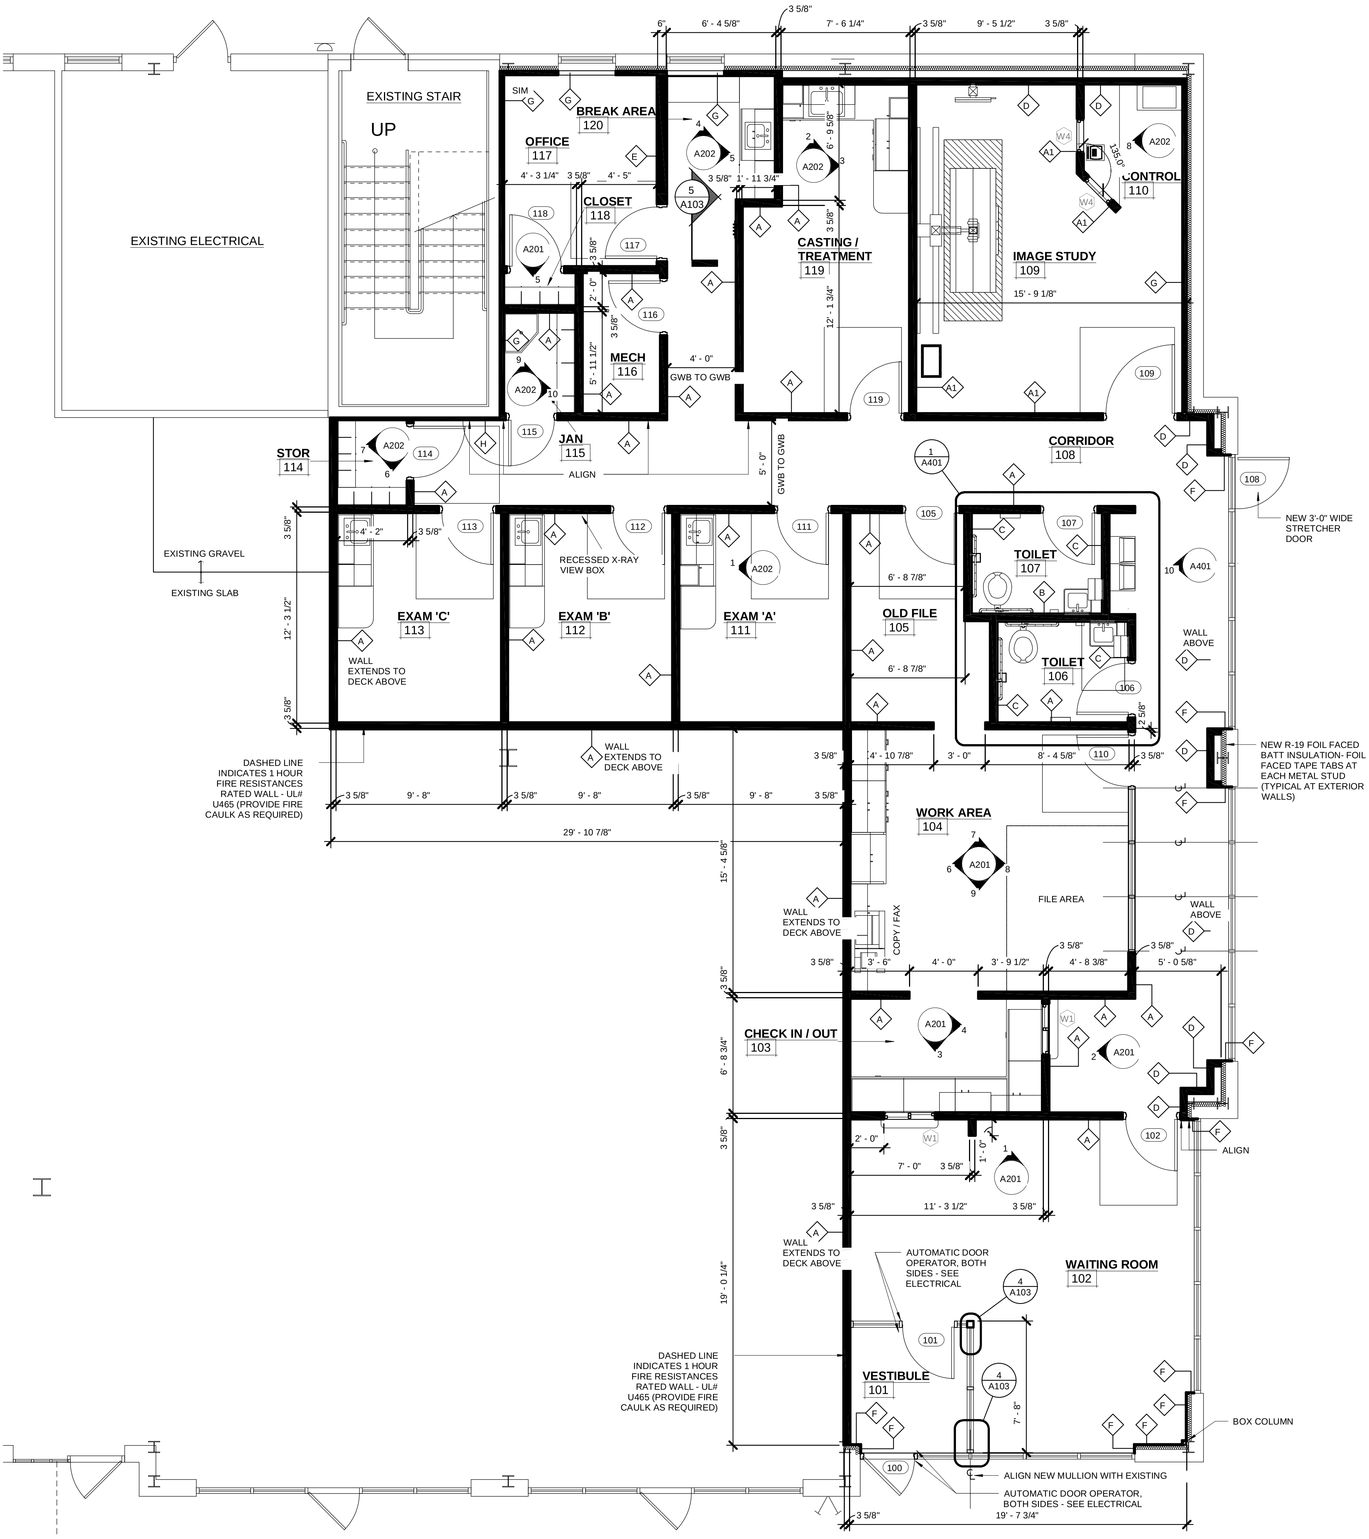
EXISTING STAIR
UP
EXISTING ELECTRICAL
BREAK AREA
120
OFFICE
117
CLOSET
118
MECH
116
CASTING / TREATMENT
119
IMAGE STUDY
109
CONTROL
110
CORRIDOR
108
STOR
114
JAN
115
EXAM 'C'
113
EXAM 'B'
112
EXAM 'A'
111
OLD FILE
105
TOILET
107
TOILET
106
WORK AREA
104
FILE AREA
CHECK IN / OUT
103
WAITING ROOM
102
VESTIBULE
101
EXISTING GRAVEL
EXISTING SLAB
RECESSED X-RAY VIEW BOX
WALL EXTENDS TO DECK ABOVE
DASHED LINE INDICATES 1 HOUR FIRE RESISTANCES RATED WALL - UL# U465 (PROVIDE FIRE CAULK AS REQUIRED)
NEW 3'-0" WIDE STRETCHER DOOR
NEW R-19 FOIL FACED BATT INSULATION- FOIL FACED TAPE TABS AT EACH METAL STUD (TYPICAL AT EXTERIOR WALLS)
WALL ABOVE
ALIGN
COPY / FAX
AUTOMATIC DOOR OPERATOR, BOTH SIDES - SEE ELECTRICAL
BOX COLUMN
ALIGN NEW MULLION WITH EXISTING
AUTOMATIC DOOR OPERATOR, BOTH SIDES - SEE ELECTRICAL
GWB TO GWB
29' - 10 7/8"
15' - 4 5/8"
6' - 8 3/4"
19' - 0 1/4"
19' - 7 3/4"