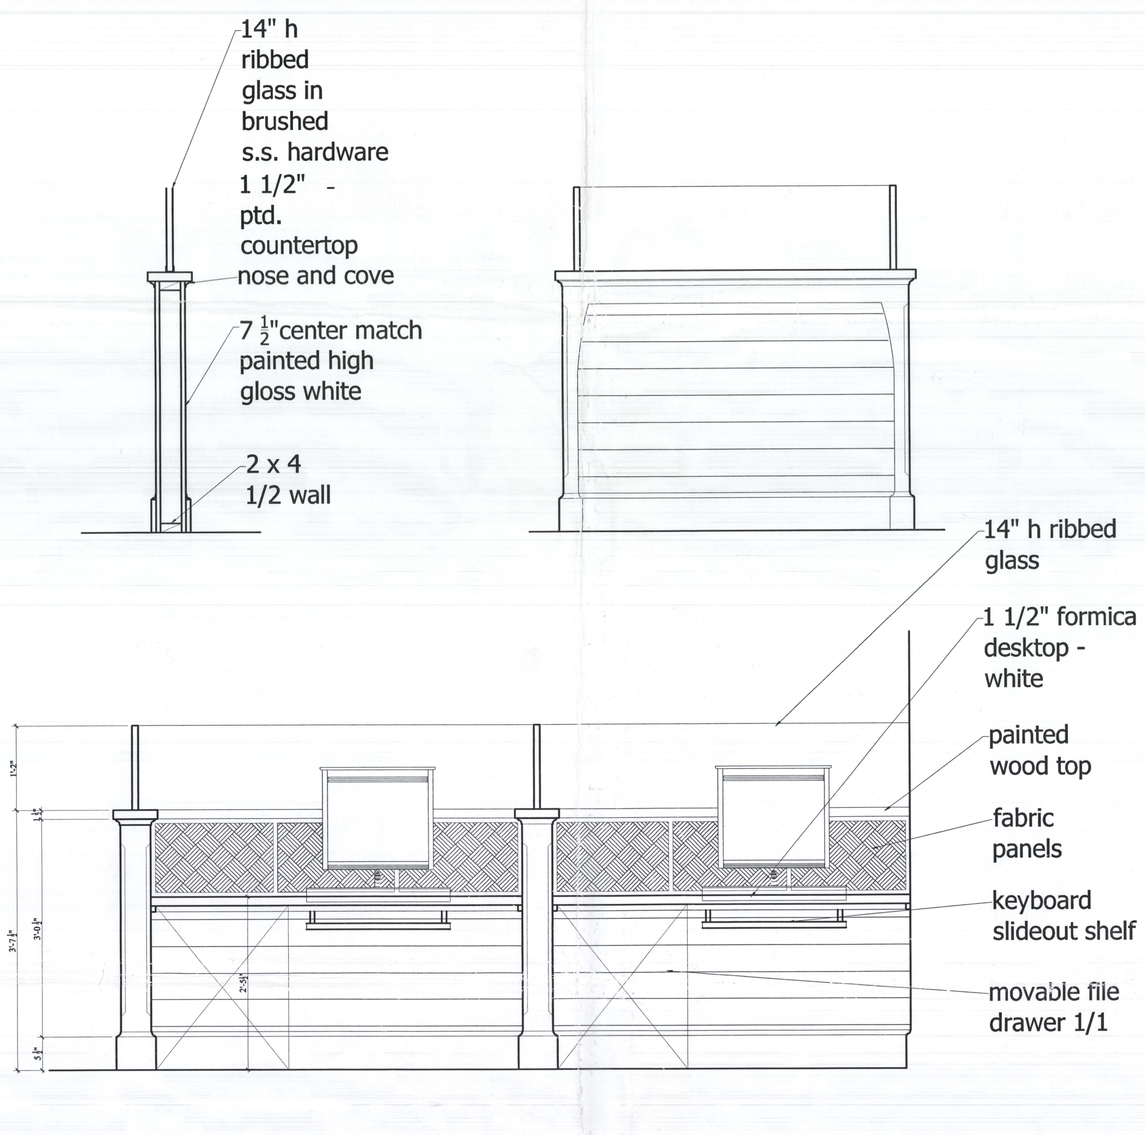

TYPICAL BUILT - IN
DESK

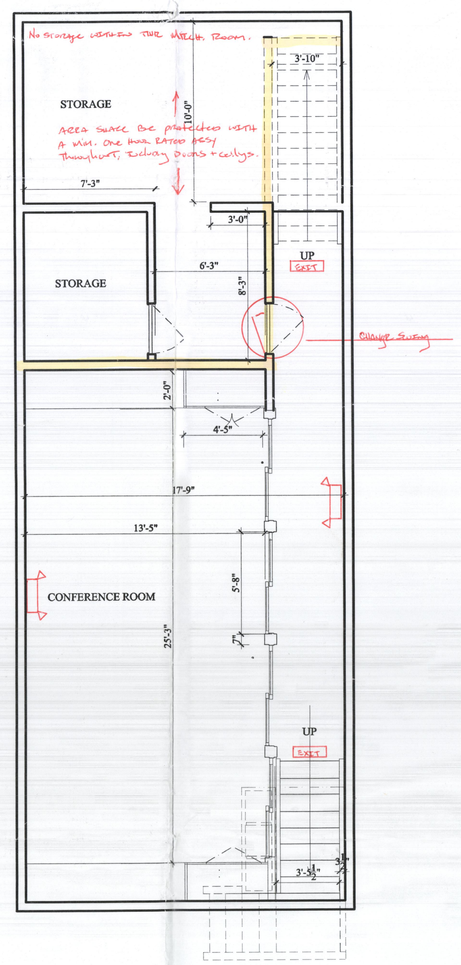

LOWER LEVEL PLAN

SCALE: 1/4 " = 1'-0"

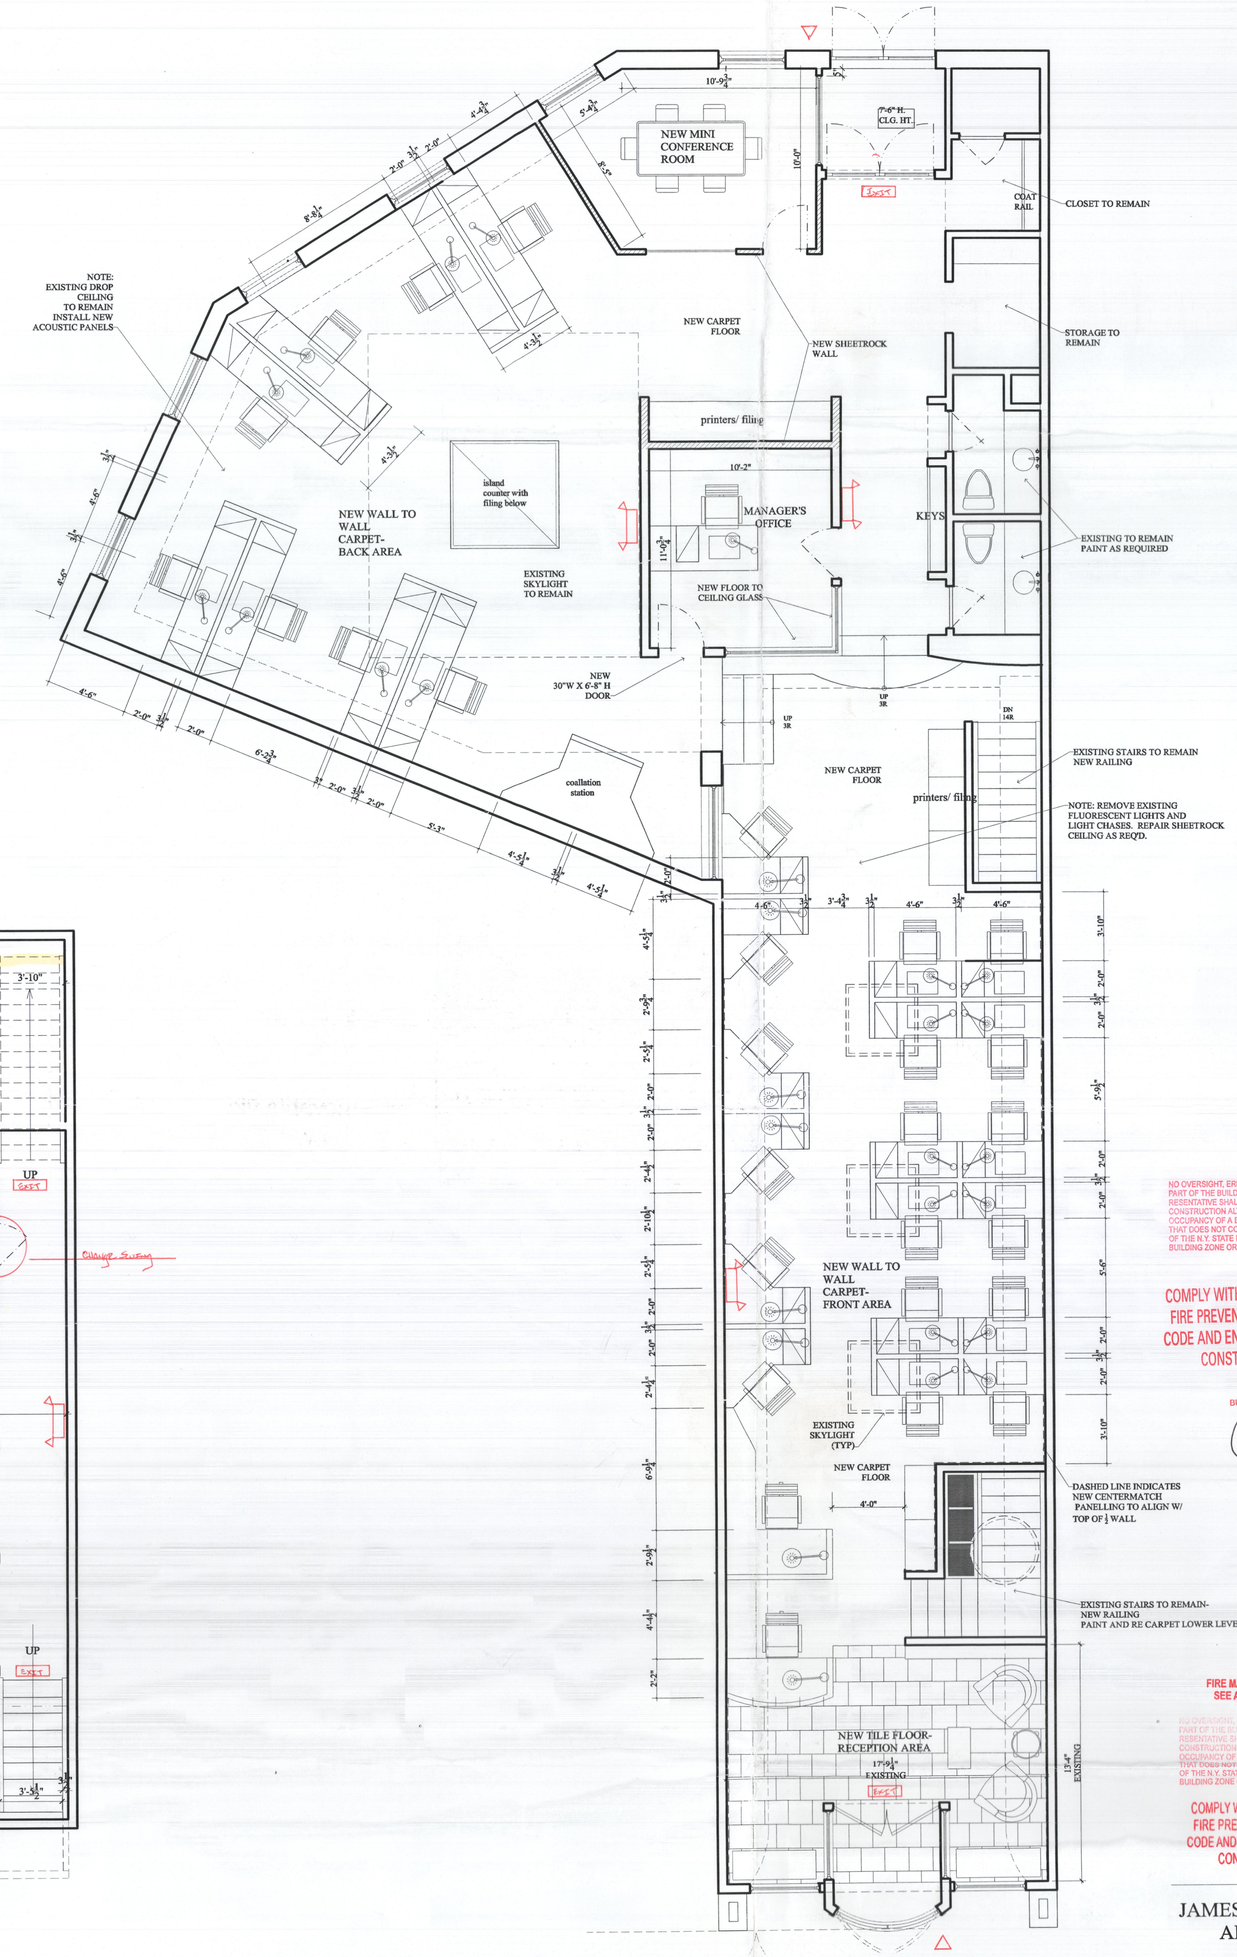

MAIN FLOOR PLAN

SCALE: 1/4 " = 1'-0"

NO OVERSIGHT, ERROR OR OMISSION ON THE PART OF THE BUILDING INSPECTOR OR HIS REPRESENTATIVE SHALL LEGALIZE THE ERECTING, CONSTRUCTION ALTERATION REMOVAL USE OR OCCUPANCY OF A BUILDING OR STRUCTURE THAT DOES NOT CONFORM TO THE PROVISIONS OF THE N.Y. STATE BUILDING CODE AND THE BUILDING ZONE ORDINANCE.

COMPLY WITH NY STATE UNIFORM
FIRE PREVENTION AND BUILDING
CODE AND ENERGY CONSERVATION
CONSTRUCTION CODE

APPROVED
BUILDING INSPECTOR
Chas Talis
B.I. 9582
11/13/07

FIRE MARSHALL REVIEWED
SEE ATTACHED REPORT
11/8/07

NO OVERSIGHT, ERROR OR OMISSION ON THE PART OF THE BUILDING INSPECTOR OR HIS REPRESENTATIVE SHALL LEGALIZE THE ERECTING, CONSTRUCTION ALTERATION REMOVAL USE OR OCCUPANCY OF A BUILDING OR STRUCTURE THAT DOES NOT CONFORM TO THE PROVISIONS OF THE N.Y. STATE BUILDING CODE AND THE BUILDING ZONE ORDINANCE.

COMPLY WITH NY STATE UNIFORM
FIRE PREVENTION AND BUILDING
CODE AND ENERGY CONSERVATION
CONSTRUCTION CODE

Exterior Emergency lighting
Emergency lighting
EXIT Exit Sign

MAIN FLOOR- 2,822 SQ. FT.
LOWER LEVEL- 868 SQ. FT.
TOTAL = 3,690 SQ. FT.

JAMES M. McCHESNEY
ARCHITECT

174 WOOLEY STREET
SOUTHAMPTON, NY 11968
TEL/ FAX (631) 287-7830

CORCORAN GROUP

SOUTHAMPTON, NY

DATE: 8/23/07
SCALE: AS NOTED

INTERIOR ALTERATION
FLOOR PLANS

A-1

RECEIVED
OCT 22 2007