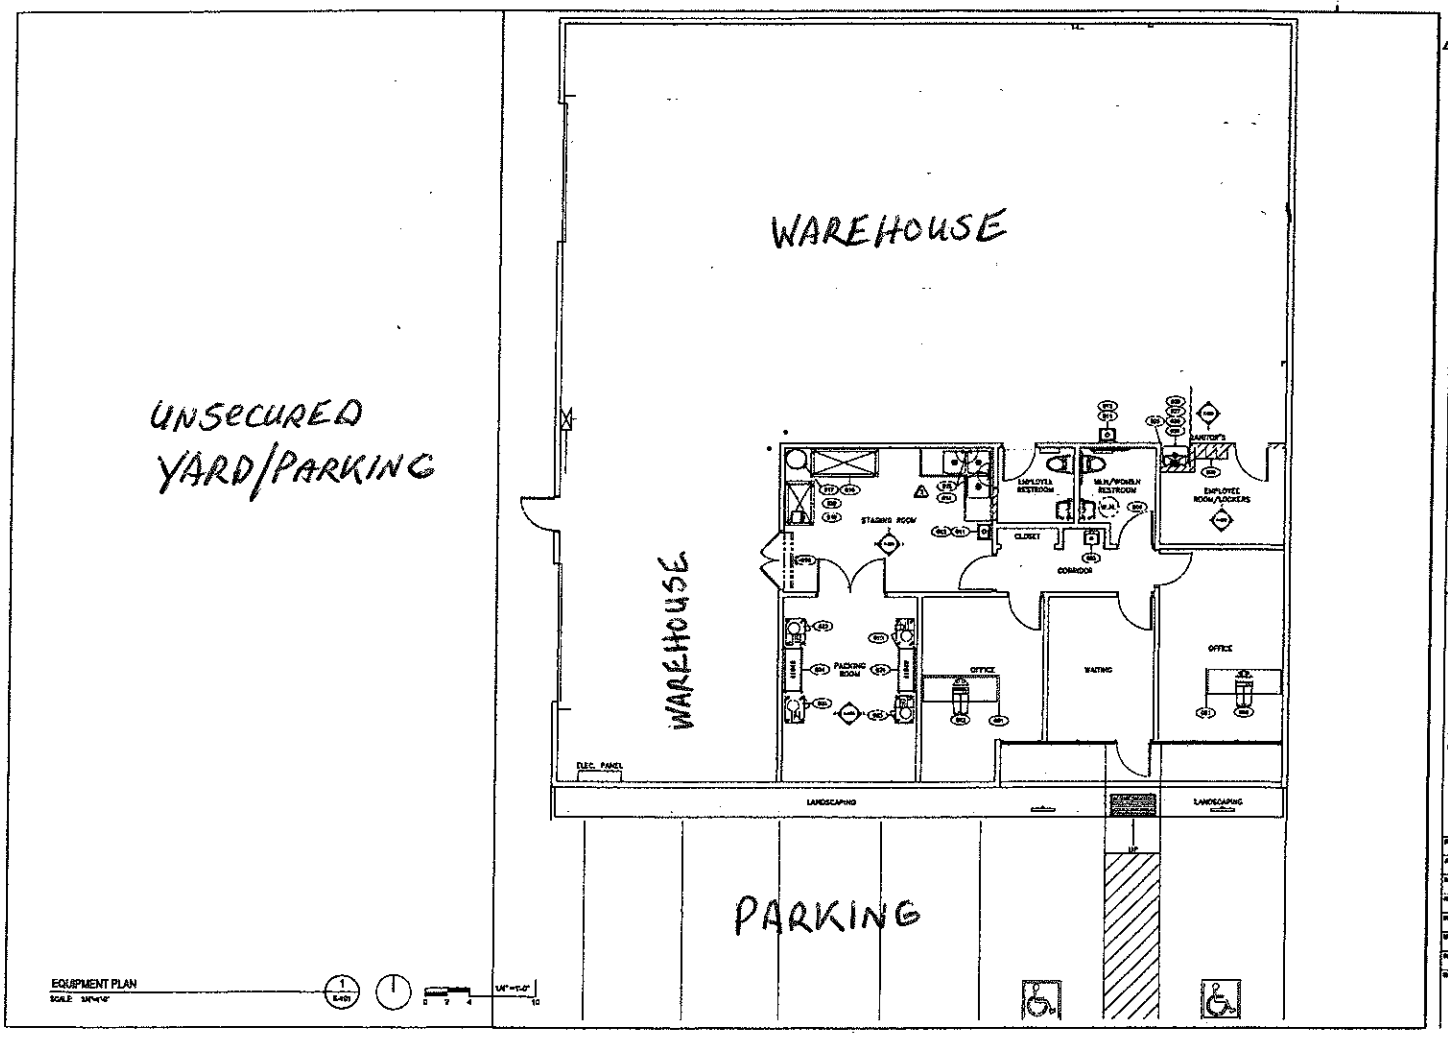
UNSECURED
YARD/PARKING
WAREHOUSE
WAREHOUSE
STAGING ROOM
EMPLOYEE RESTROOM
MEN/WOMEN RESTROOM
JANITOR'S
EMPLOYEE ROOM/LOCKERS
CLOSET
CORRIDOR
PACKING ROOM
OFFICE
WAITING
OFFICE
ELEC. PANEL
LANDSCAPING
LANDSCAPING
UP
PARKING
EQUIPMENT PLAN
BAM PACKING
LOS A. AMITOS BUSINESS CENTER
K-101