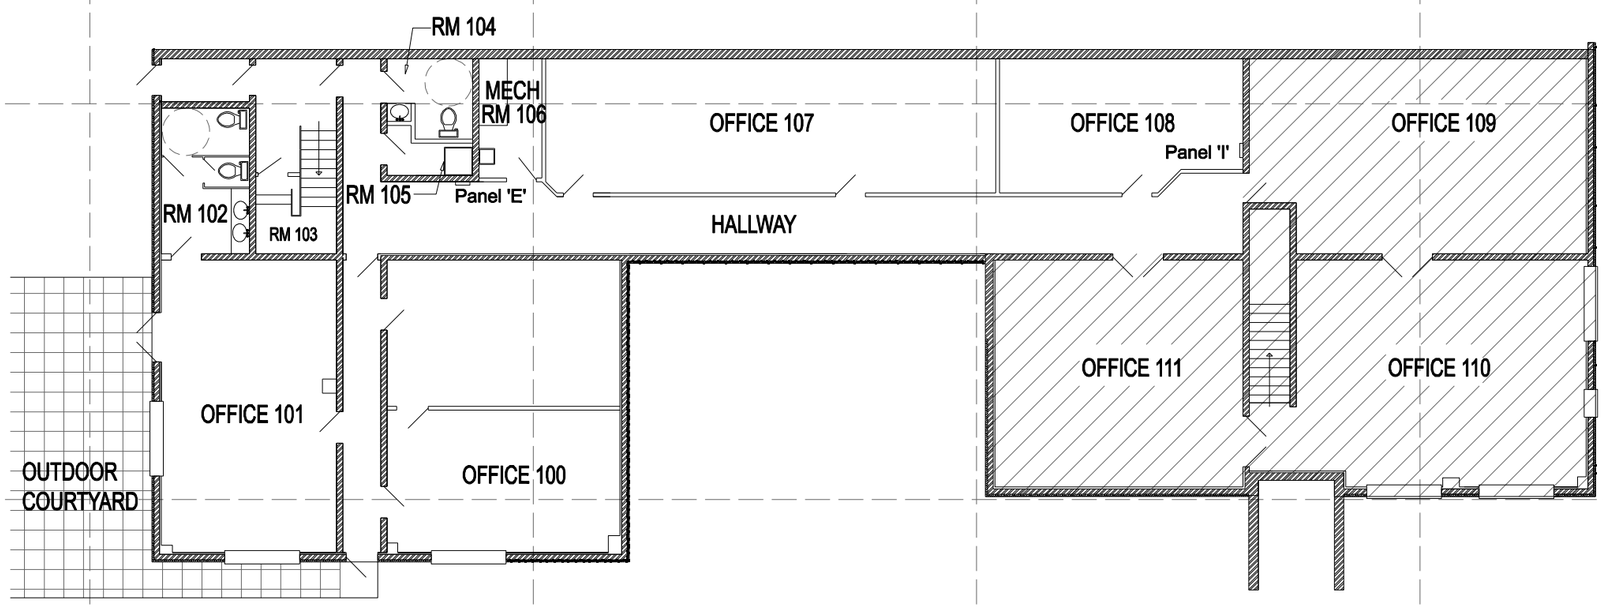

1 / 0-R LOWER LEVEL REFERENCE PLAN
SCALE: 1/16" = 1'-0"
0 2 4 8

THIS DRAWING IS THE PROPERTY OF THE DESIGN FIRM OF DESIGN BUILD 3, REPRODUCTION OR REUSE IN WHOLE OR IN PART WITHOUT WRITTEN PERMISSION IS STRICTLY PROHIBITED.

SEAL:

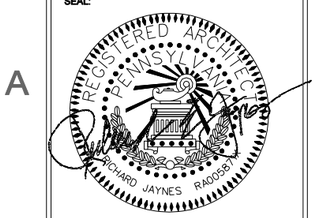

CONTACT:
DB3 CONTACT: KEVIN CORDEK
1106 WHITESTOWN ROAD
BUTLER, PA 16001
412.999.1928

CONSULTANTS:

PROJECT:

ENERGY PLAZA ASSOCIATES, LLC

AT PHYSICAL ADDRESS:
SCOTCH VIEW CENTER
721 SCOTCH VALLEY ROAD
HOLLIDAYSBURG, PA 16648

FOR:

WERSTIL COMPANIES

597 WAVERLY DRIVE
HOLLIDAYSBURG, PA 16648

MARK	DATE	DESCRIPTION
1	1/15/16	CLIENT COORDINATION

ISSUE:

PROJECT NO:	2016.25
CAD FILE:	WERSTIL
DATE:	18 JAN. 16
DRAWN BY:	KSC
CHECKED BY:	REJ
COPYRIGHT:	2016 DB3

SHEET TITLE:

REFERENCE PLAN

DRAWING SHEET NO:

0-R