1 SECOND FLOOR PLAN
1/8" = 1'-0"

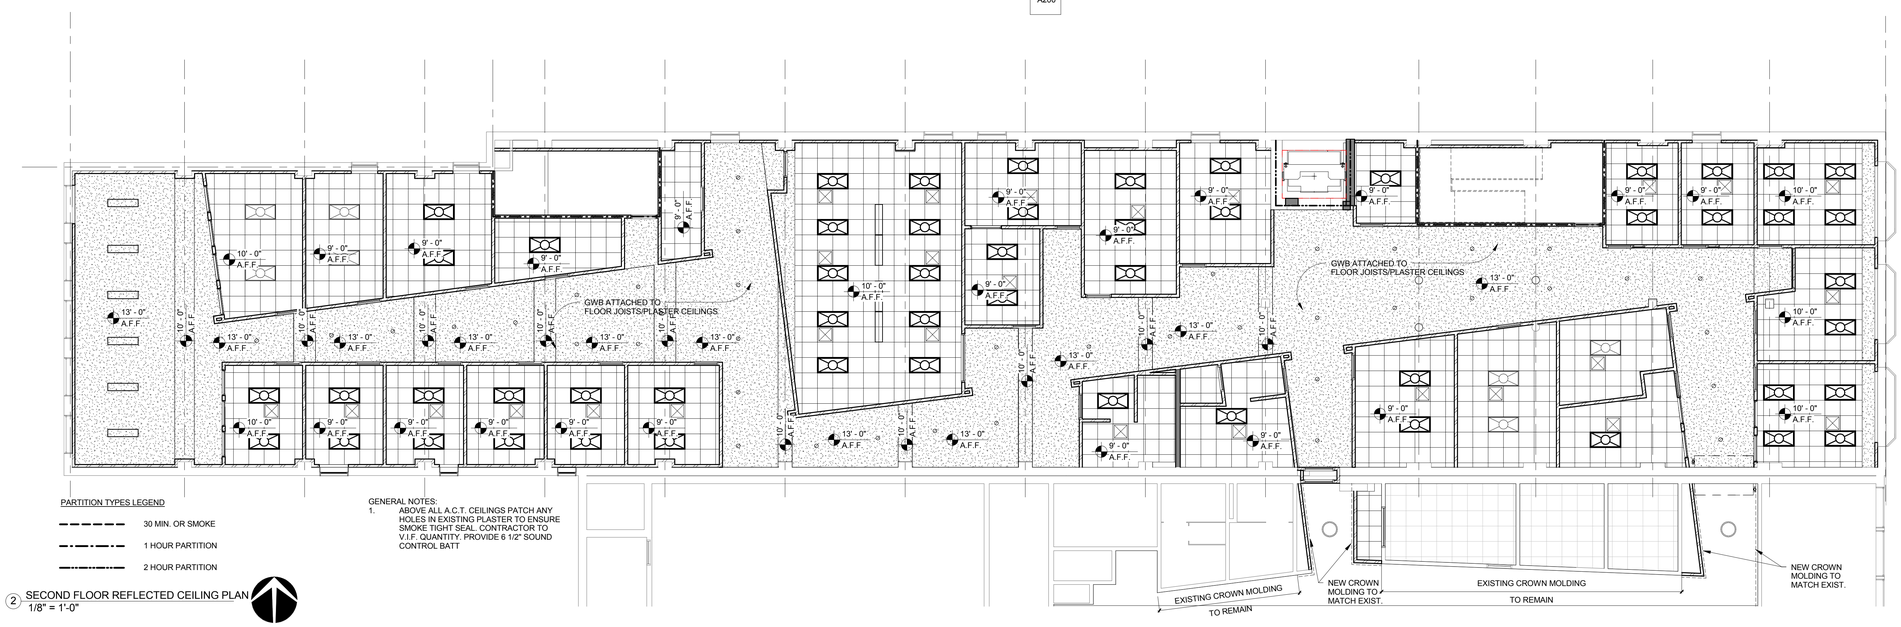

PARTITION TYPES LEGEND

- 30 MIN. OR SMOKE
- 1 HOUR PARTITION
- 2 HOUR PARTITION

GENERAL NOTES:
1. ABOVE ALL A.C.T. CEILINGS PATCH ANY HOLES IN EXISTING PLASTER TO ENSURE SMOKE TIGHT SEAL. CONTRACTOR TO V.I.F. QUANTITY. PROVIDE 6 1/2" SOUND CONTROL BATT

2 SECOND FLOOR REFLECTED CEILING PLAN
1/8" = 1'-0"

686 MAIN STREET

HHL Architects
172 Allen Street, Buffalo, New York 14201
716.885.0743 ■ F: 716.885.6414
HHLArchitects.com

JOHN J. FRANDINA, PE PC
CONSULTING ENGINEERS
728 SARA COURT
LEWISTON, NEW YORK 14092
PHONE (716) 870-8108
JFPEPC@VERIZON.NET

tredo ENGINEERS
CIVIL | STRUCTURAL | ENGINEERING

No.	Description	Date
1	BID SET	1-26-15

Document Status
CONSTRUCTION DOCUMENTS

SECOND FLOOR PLAN + RCP

Project Number	0565
Date	1/19/2015
Seal	A103
Scale	As indicated

1/27/2015 10:12:34 AM