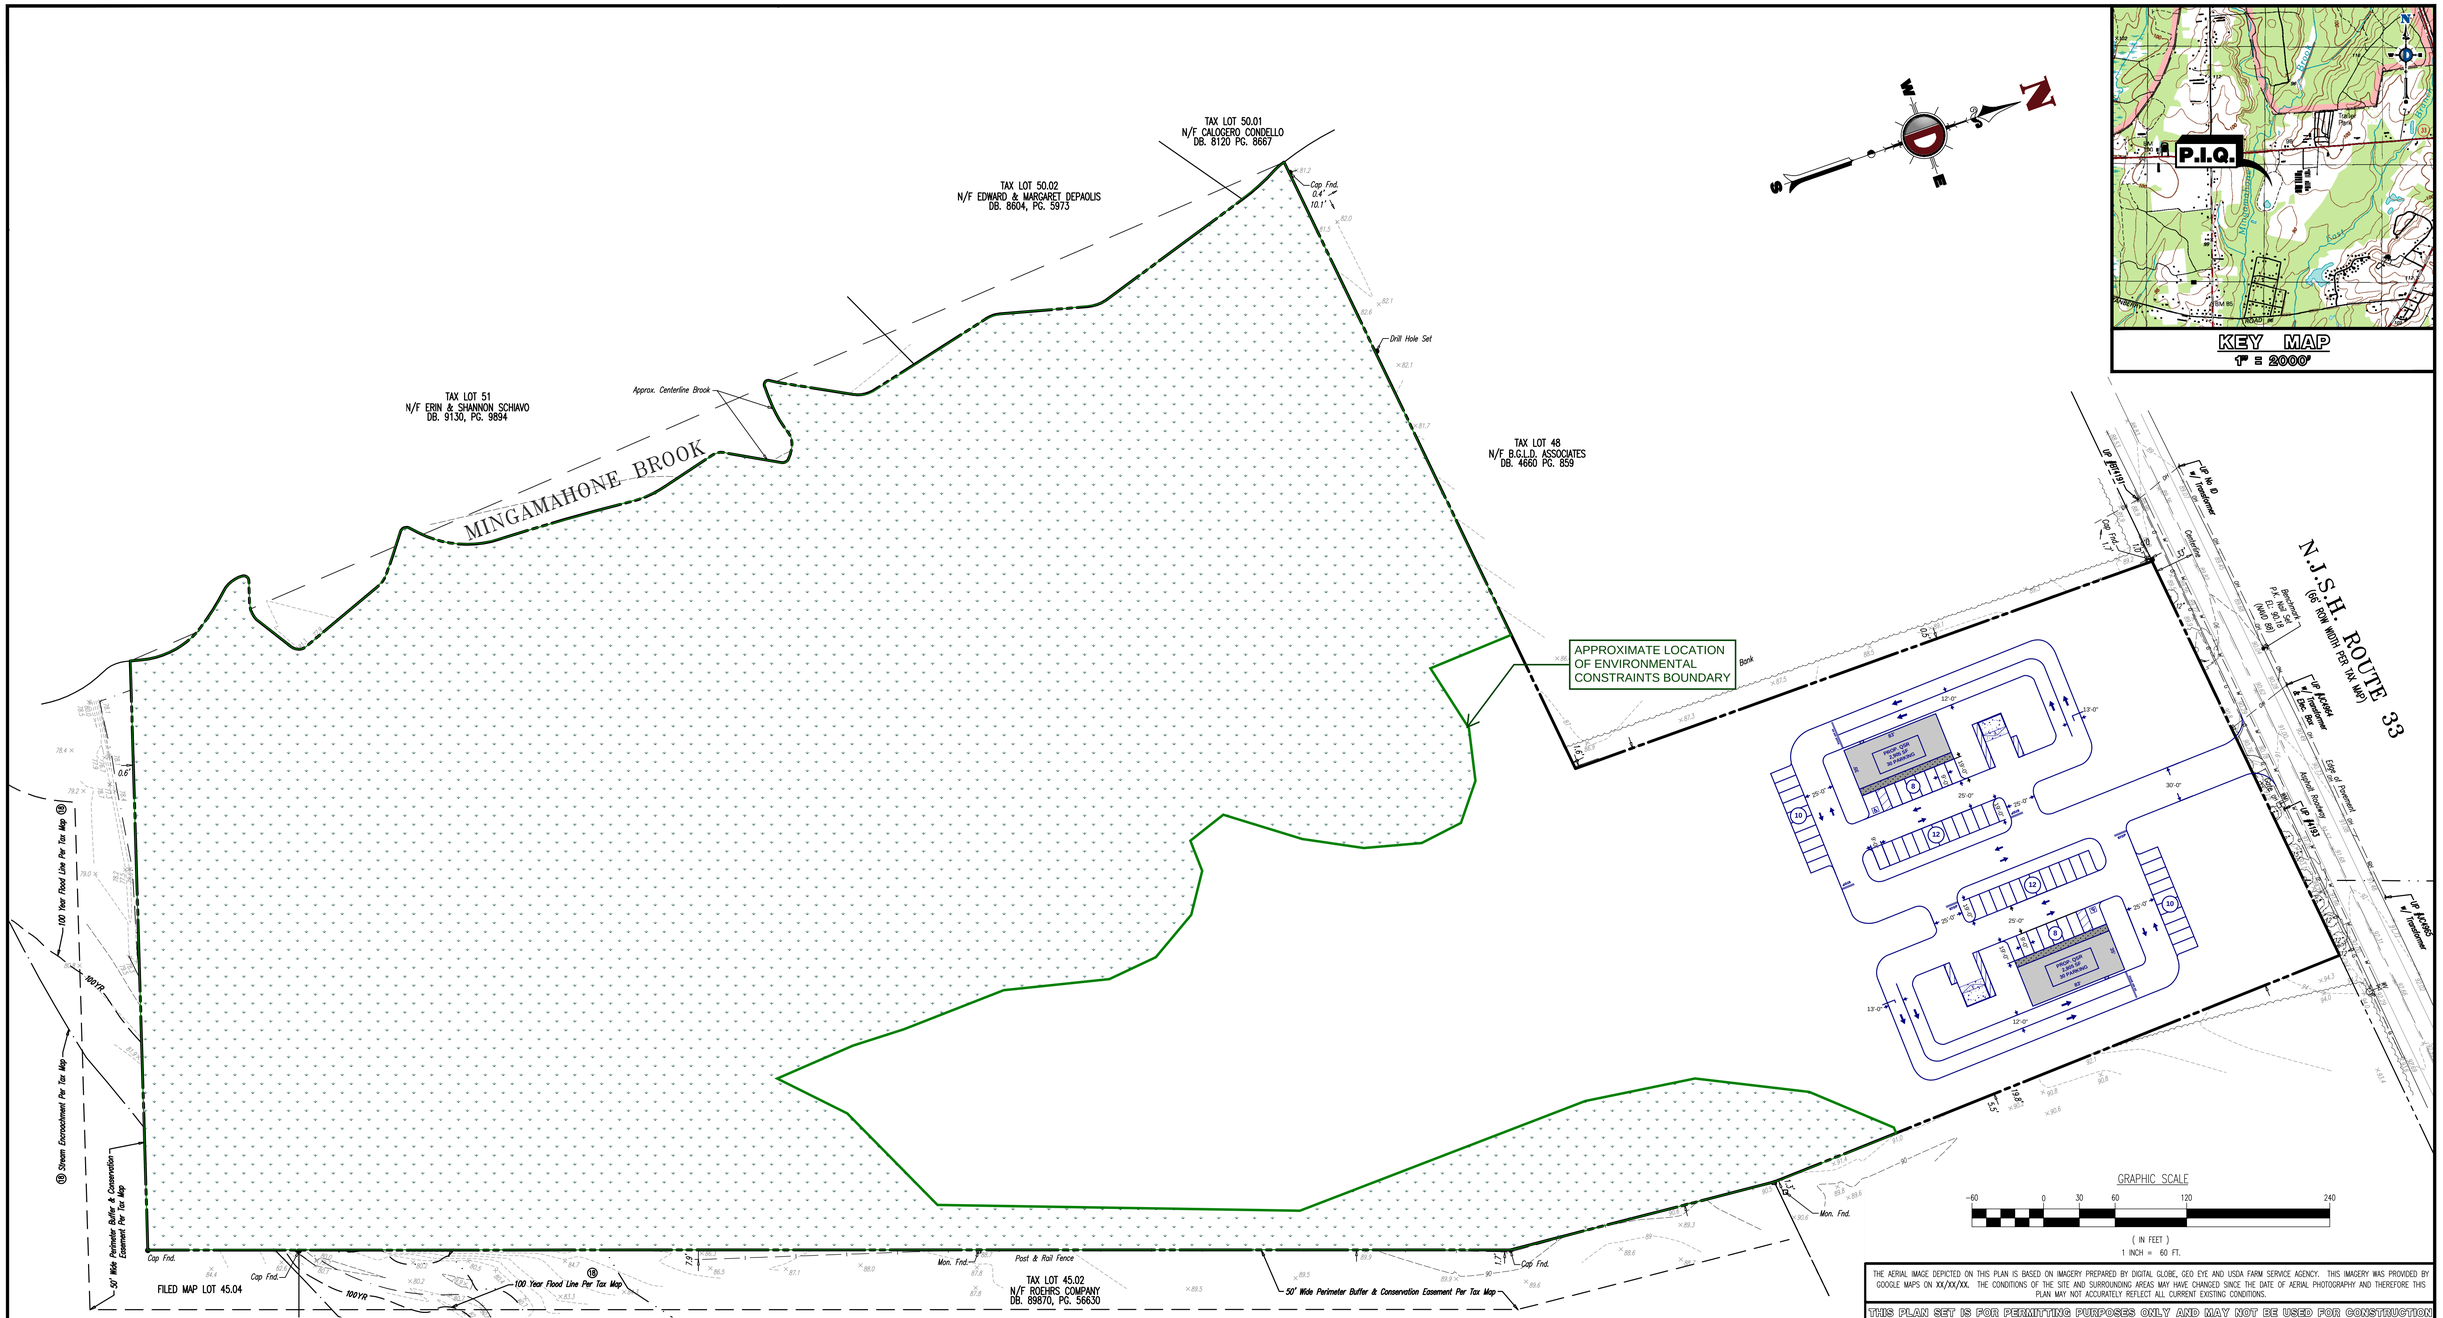

THE AERIAL IMAGE DEPICTED ON THIS PLAN IS BASED ON IMAGERY PREPARED BY DIGITAL GLOBE, GEO EYE AND USDA FARM SERVICE AGENCY. THIS IMAGERY WAS PROVIDED BY GOOGLE MAPS ON XX/XX/XX. THE CONDITIONS OF THE SITE AND SURROUNDING AREAS MAY HAVE CHANGED SINCE THE DATE OF AERIAL PHOTOGRAPHY AND THEREFORE THIS PLAN MAY NOT ACCURATELY REFLECT ALL CURRENT EXISTING CONDITIONS.

THIS PLAN SET IS FOR PERMITTING PURPOSES ONLY AND MAY NOT BE USED FOR CONSTRUCTION

Rev.	Date	Comments	By

DYNAMIC ENGINEERING

LAND DEVELOPMENT CONSULTING • PERMITTING • GEOTECHNICAL • ENVIRONMENTAL • SURVEY • PLANNING & ZONING

1904 Main Street
Lake Como, NJ 07719
T: 732.974.0198
F: 732.974.3521
www.dynamicinc.com

Offices conveniently located in:
Lake Como, New Jersey T: 732.974.0198 | Chester, New Jersey T: 908.879.9229 | Newark, New Jersey T: 973.755.7200 | Toms River, New Jersey T: 732.974.0198
Allen, Texas T: 972.534.2100 | Austin, Texas T:512.646.2646 | Houston, Texas T: 281.789.6400 | Delray Beach, Florida T: 561.921.8570
Newtown, Pennsylvania T: 267.685.0276 | Philadelphia, Pennsylvania T: 215.253.4888 | Bethlehem, Pennsylvania T: 610.598.4400 | Annapolis, Maryland T: 410.567.5000

TITLE:

CONCEPTUAL HAND SKETCH 'B'

PROJECT: **DIFAZIO INDUSTRIES**
PROPOSED QSR'S
BLOCK 185, LOTS 47 AND 46 (LOT 46 QFARM)
1210 N.J.S.H. ROUTE 33
TOWNSHIP OF HOWELL, MONMOUTH COUNTY, NEW JERSEY

JOB No:	2634-99-003
DATE:	10/13/2023
DRAWN BY:	UV
SCALE: (H)	1"=60'
(V)	
DESIGNED BY:	RJM
CHECKED BY:	JMS
CHECKED BY:	_
SHEET No:	1 OF 1
Rev. #	0

JOSHUA M. SEWALD
PROFESSIONAL ENGINEER
NEW JERSEY LICENSE No. 52908

RYAN MacNEILL
PROFESSIONAL ENGINEER
NEW JERSEY LICENSE No. 56484

811 Know what's below. Call before you dig.

PROTECT YOURSELF
ALL STATES REQUIRE NOTIFICATION OF EXCAVATORS, DESIGNERS, OR ANY PERSON PREPARING TO DISTURB THE EARTH'S SURFACE ANYWHERE IN ANY STATE.
FOR STATE SPECIFIC DIRECT PHONE NUMBERS VISIT: WWW.CALL811.COM

COPYRIGHT © 2022 – DYNAMIC ENGINEERING CONSULTANTS, PC – ALL RIGHTS RESERVED