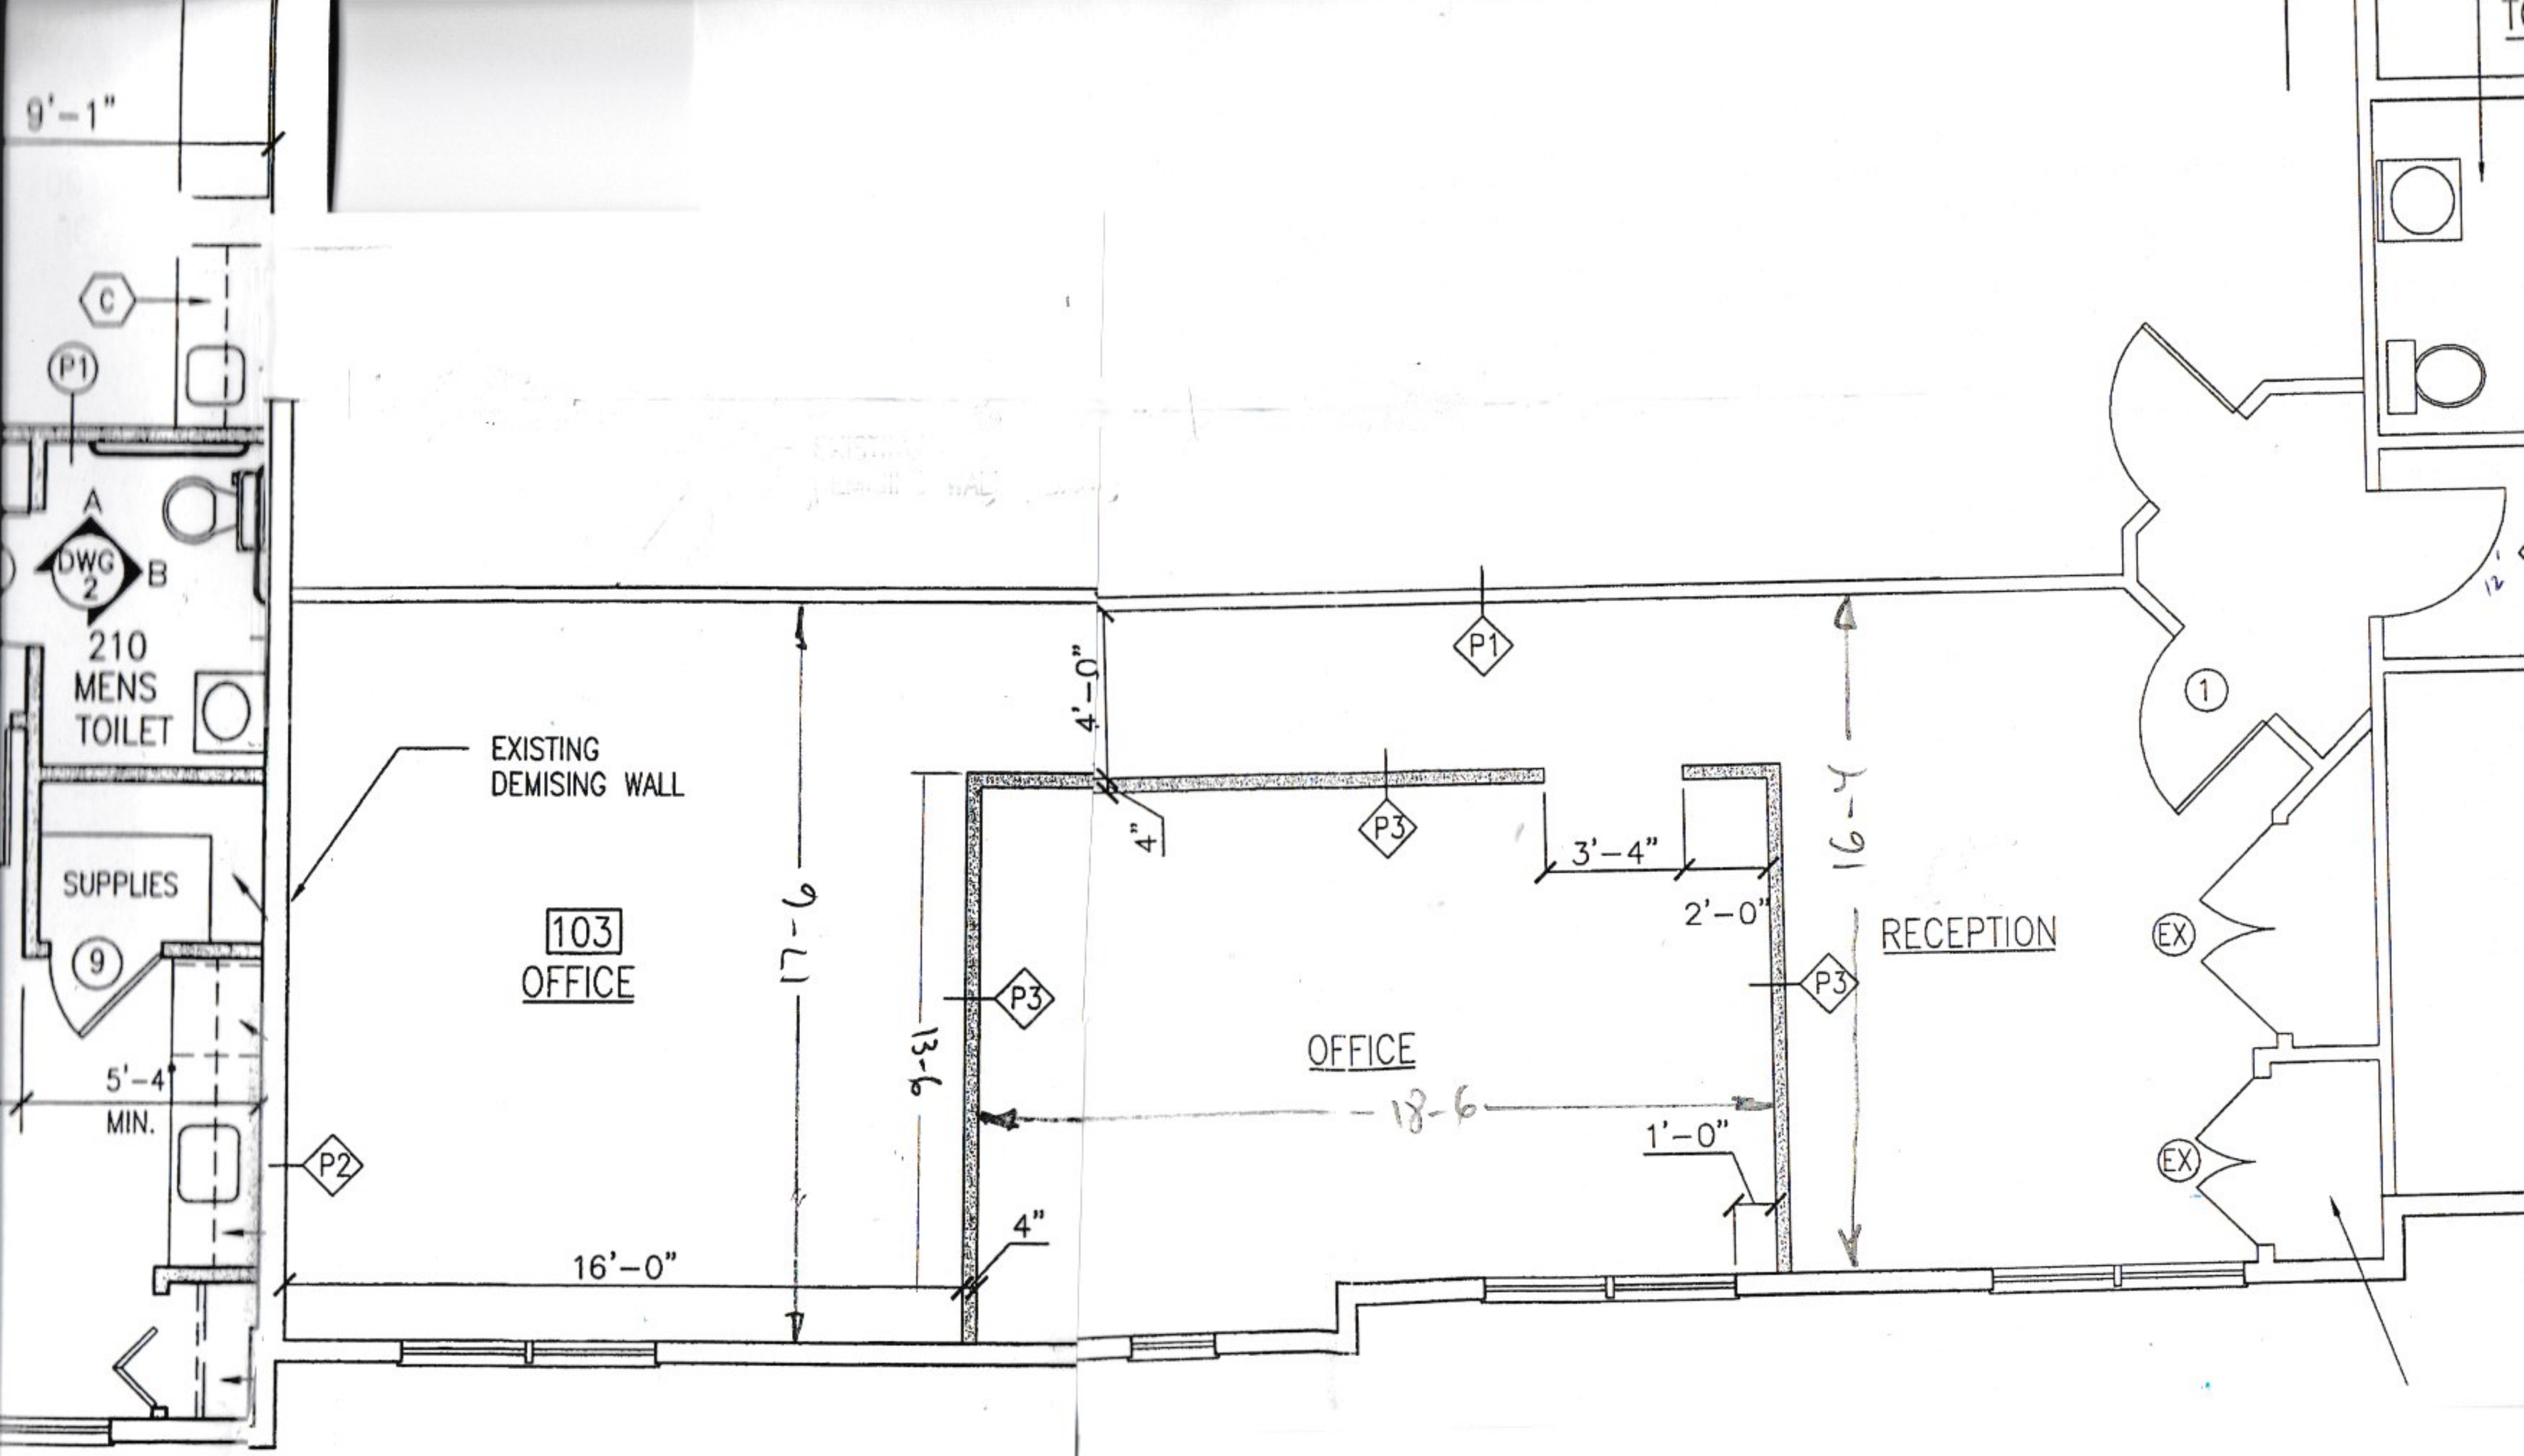

PROPOSED FLOOR