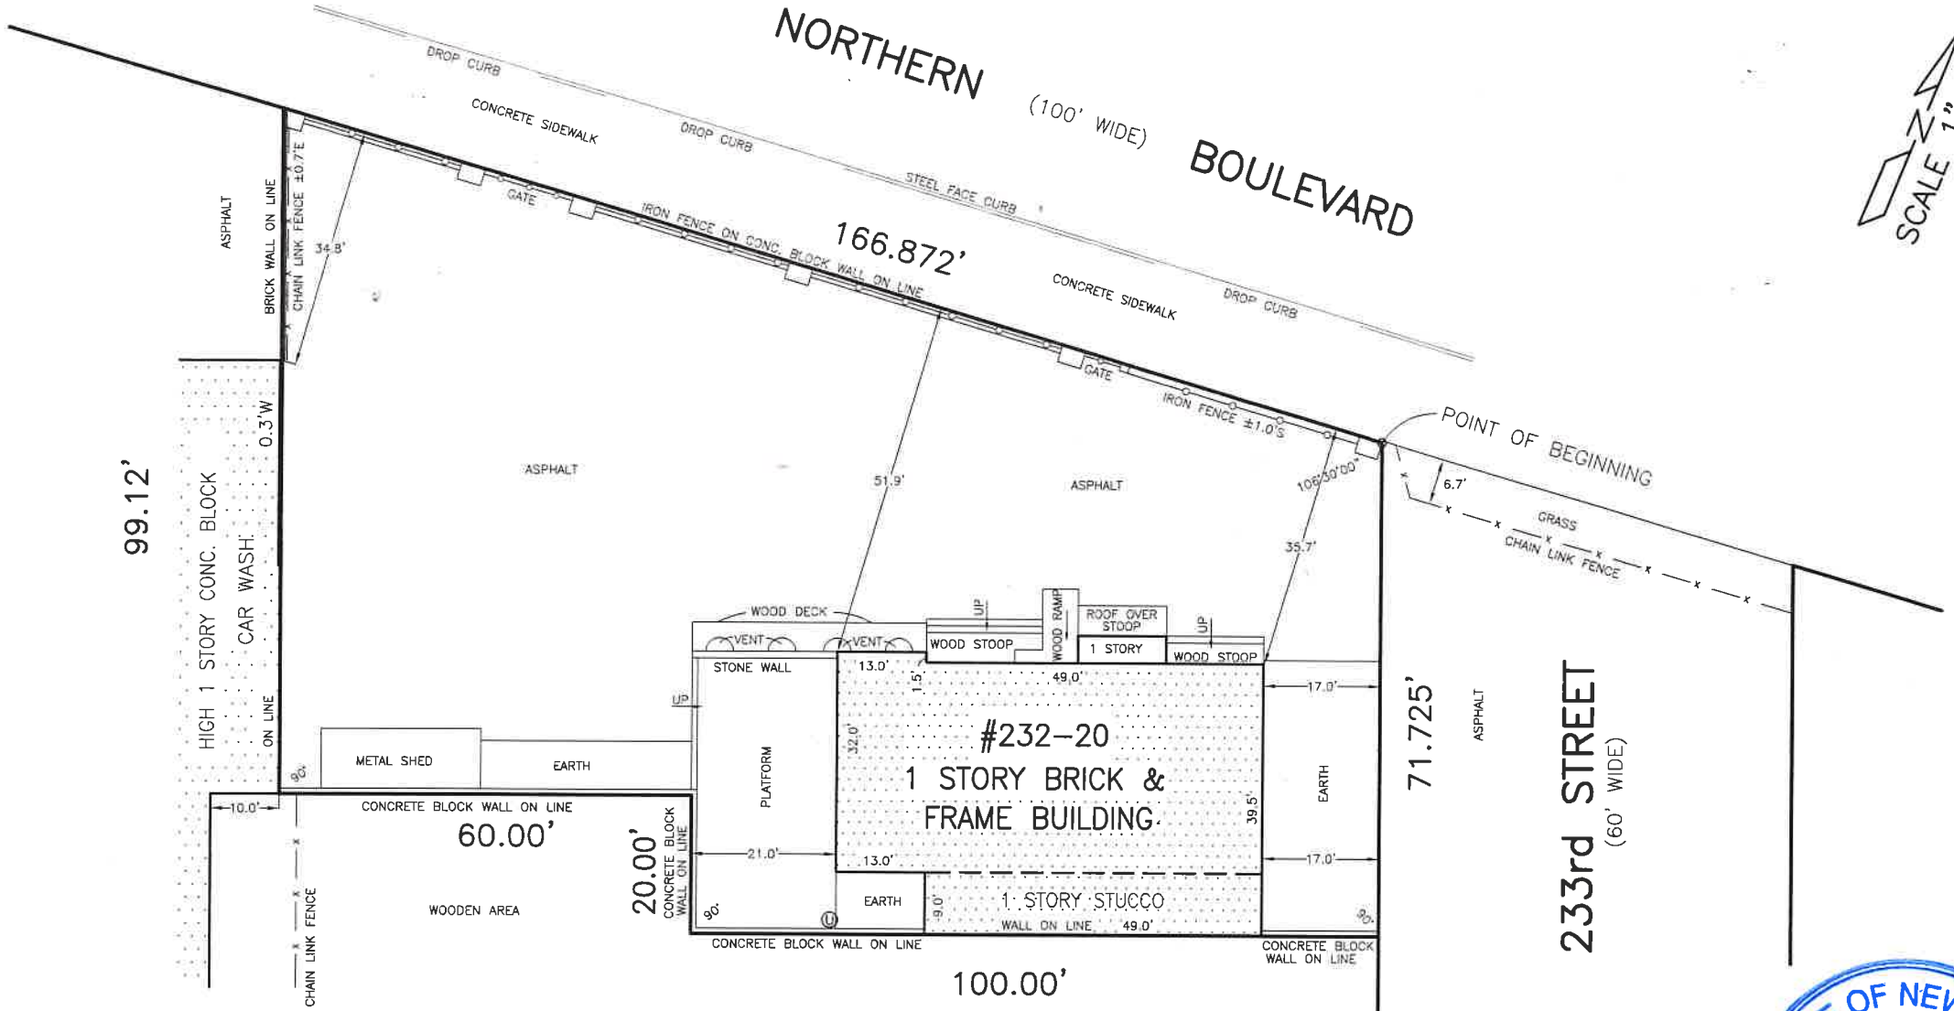

THIS SURVEY IS INTENDED TO BE USED FOR TITLE PURPOSES ONLY AND IS SUBJECT TO WHATEVER A MORE COMPLETE TITLE SEARCH MAY REVEAL. IT IS NOT TO SCALE AND USING IT TO LOCATE NEW CONSTRUCTION MAY RESULT IN PROBLEMS FOR WHICH THIS SURVEYOR WILL NOT BE LIABLE.

DATE: FEBRUARY 11, 2020

A & B
ENGINEERING AND LAND SURVEYING, P.C.
150-18 HILLSIDE AVENUE
JAMAICA, N.Y. 11432
TELEPHONE (718) 657-8444
FAX (718) 657-8555 YC.
EMAIL ABLANDSURVEY@GMAIL.COM

SURVEY No.11823

STATE OF NEW YORK
PAUL BARYLSKI
050782
LICENSED LAND SURVEYOR

TITLE No.	CERTIFIED TO:	BOROUGH OF QUEENS COUNTY OF QUEENS STATE OF NEW YORK	TAX MAP SECTION BLOCK 8165 LOT 25	FILED MAP SECTION BLOCK LOT

PAUL BARYLSKI, LS
NEW YORK LICENSE 050782

DAVID D. ARABI, P.E.
NEW YORK LICENSE 06735-1