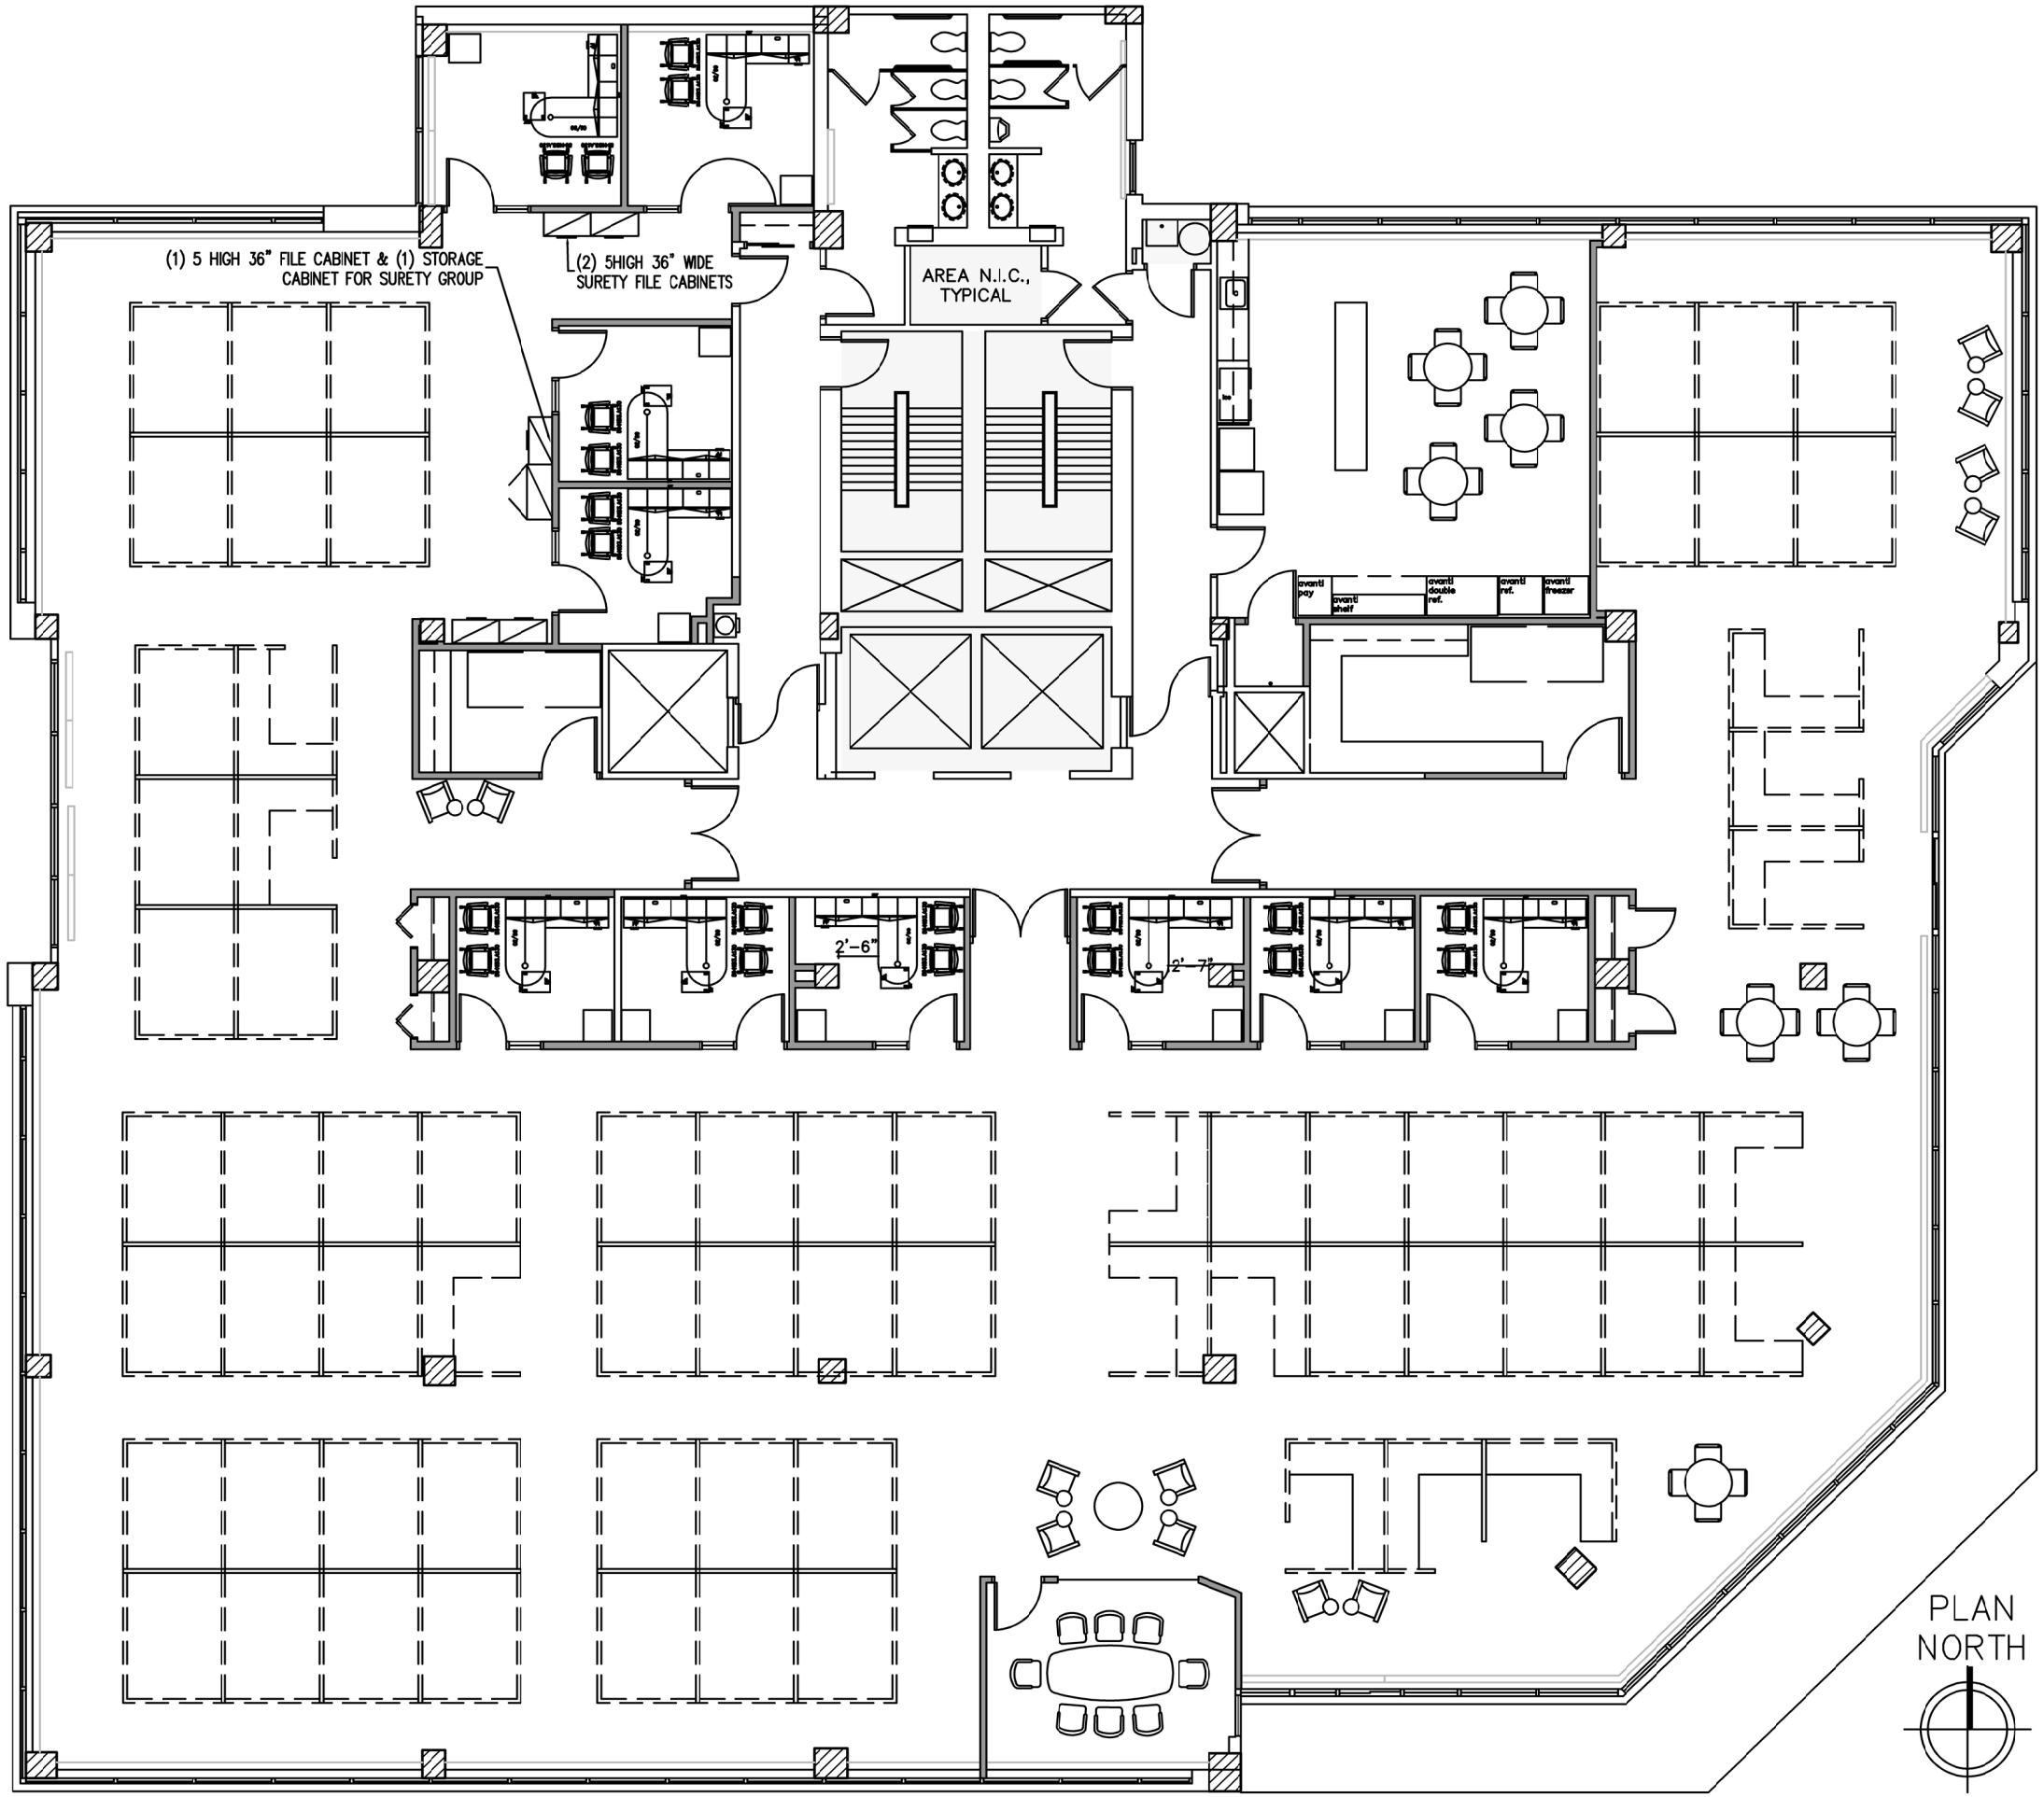

NFD, INC. DOES NOT WARRANT THE ACCURACY OF ANY DIMENSIONS SET FORTH HEREIN. CONTRACTOR IS RESPONSIBLE FOR VERIFYING ALL SITE CONDITIONS TO INCLUDE FIELD DIMENSIONS WHERE APPLICABLE. SHOULD THERE BE ANY DISCREPANCIES WITH THIS CONSTRUCTION DRAWING PACKAGE, NFD,INC. SHOULD BE NOTIFIED IMMEDIATELY FOR RESPONSE. IF THE CONTRACTOR ELECTS TO MAKE ANY CHANGES ON HIS OWN WITHOUT NOTIFYING NFD,INC. HE IS RESPONSIBLE FOR SAME. NFD, INC. DOES NOT PROVIDE ARCHITECTURAL, STRUCTURAL, ENGINEERING OR MECHANICAL SERVICES. IF SUCH SERVICES ARE REQUIRED BY THIS DRAWING PACKAGE, A LICENSED PROFESSIONAL MUST BE RETAINED. NFD, INC. PREPARED THIS DRAWING PACKAGE AS A PRACTICAL SOLUTION TO INTERIOR DESIGN PROBLEMS. IT IS NOT INTENDED FOR ARCHITECTURAL, ENGINEERING OR CONSTRUCTION USE. ANY CEILING, ELECTRICAL, KITCHEN, BATHROOM OR LIKE PLAN OR SPECIFICATION IS PREPARED TO SHOW ONLY LOCATION OF OUTLETS, FIXTURES, VENTS, ETC. AND THE TYPE OF FIXTURE AND EQUIPMENT. THIS DRAWING PACKAGE IS THE PROPERTY OF NFD,INC. UNAUTHORIZED USE OF THESE DOCUMENTS IS PROHIBITED.

APPROVAL:

THESE DRAWINGS ARE PROTECTED UNDER THE COPYRIGHT ACT OF 1976 AND SHALL NOT BE REUSED WITHOUT THE WRITTEN PERMISSION OF NFD, INC.

RCM&D

555 FAIRMONT AVE
TOWSON, MD 21286

FIFTH FLOOR
SPACE PLAN

NFD Inc
INTERIOR DESIGN & PLANNING
124 LAKEFRONT DRIVE
HUNT VALLEY, MARYLAND 21030
TEL.410.785.7795 FAX. 410.785.3680

ISSUE DESCRIPTION:

#	DATE:		BY
		xxxxxxx	

DATE:	7/7/16
SCALE:	n.t.s.
DRAWN BY:	ep
DESIGN BY:	ep
CHECKED BY	EA
PROJECT #	RZ085

ID·1