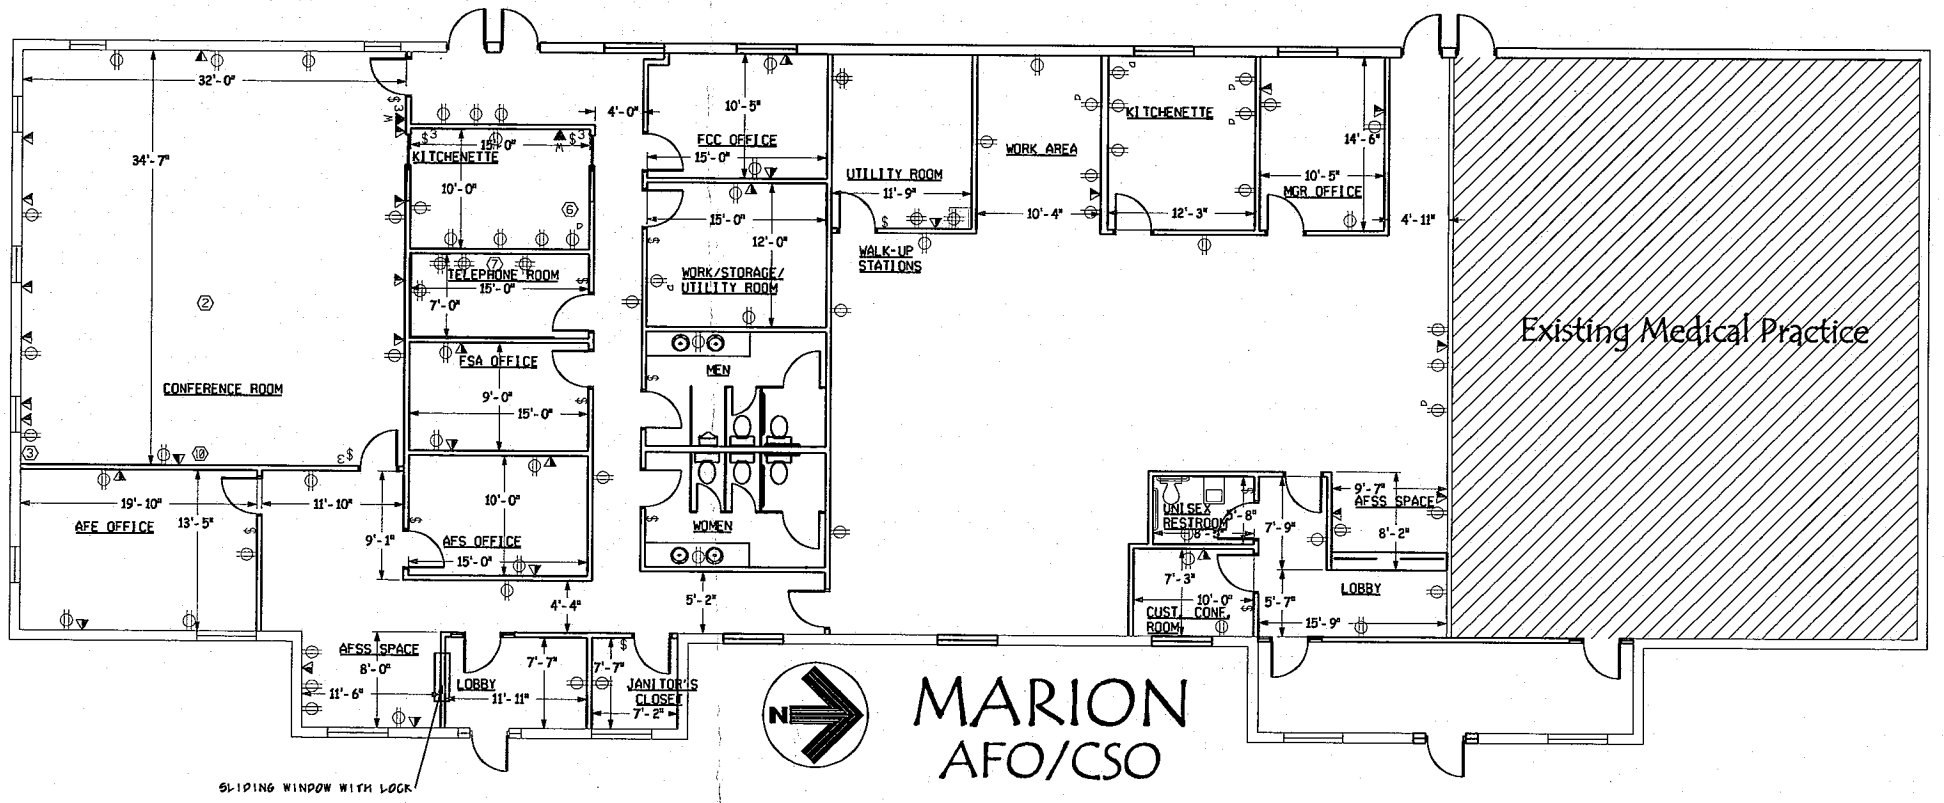

MARION
AFO/CSO

6,154 SQ. FT.

T&E LEGEND

- DEDICATED DUPLEX RECEPTACLE, 20 AMP WITH ISOLATED GROUND.
- DEDICATED DUPLEX RECEPTACLE
- DUPLEX RECEPTACLE

KEYED NOTES

1. DOOR HARDWARE TO STORE ROOM TYPE. DOOR FRAME TO BE PREPED FOR 712 ELECTRIC STRIKE
2. DUPLEX RECEPTACLE FLUSH MOUNTED IN CEILING FOR CEILING MOUNTED LCD PROJECTOR, 11'-0" TO 11'-6" FROM WALL "B"

GENERAL NOTES:

1. VERIFY ALL DIMENSIONS WITH BUILDING OWNER.
2. PROVIDE SOUND INSUALTION IN AFO/CSO DIVIDING WALL AND ALL WALLS IN RESTROOMS, TELEPHONE ROOM AND CONFERENCE ROOM. THESE WALLS WILL SPAN FROM FLOOR TO ROOF DECK.
3. ALL WALLS IN PRIVATE OFFICES TO EXTEND 6" ABOVE CEILING W/SOUND INSULATION IN ALL WALLS.