


Topographic Survey

In Part of the Northeast Quarter of Section 5, Township 45 North,
Range 9 East of the Third Principal Meridian, in McHenry County, Illinois.

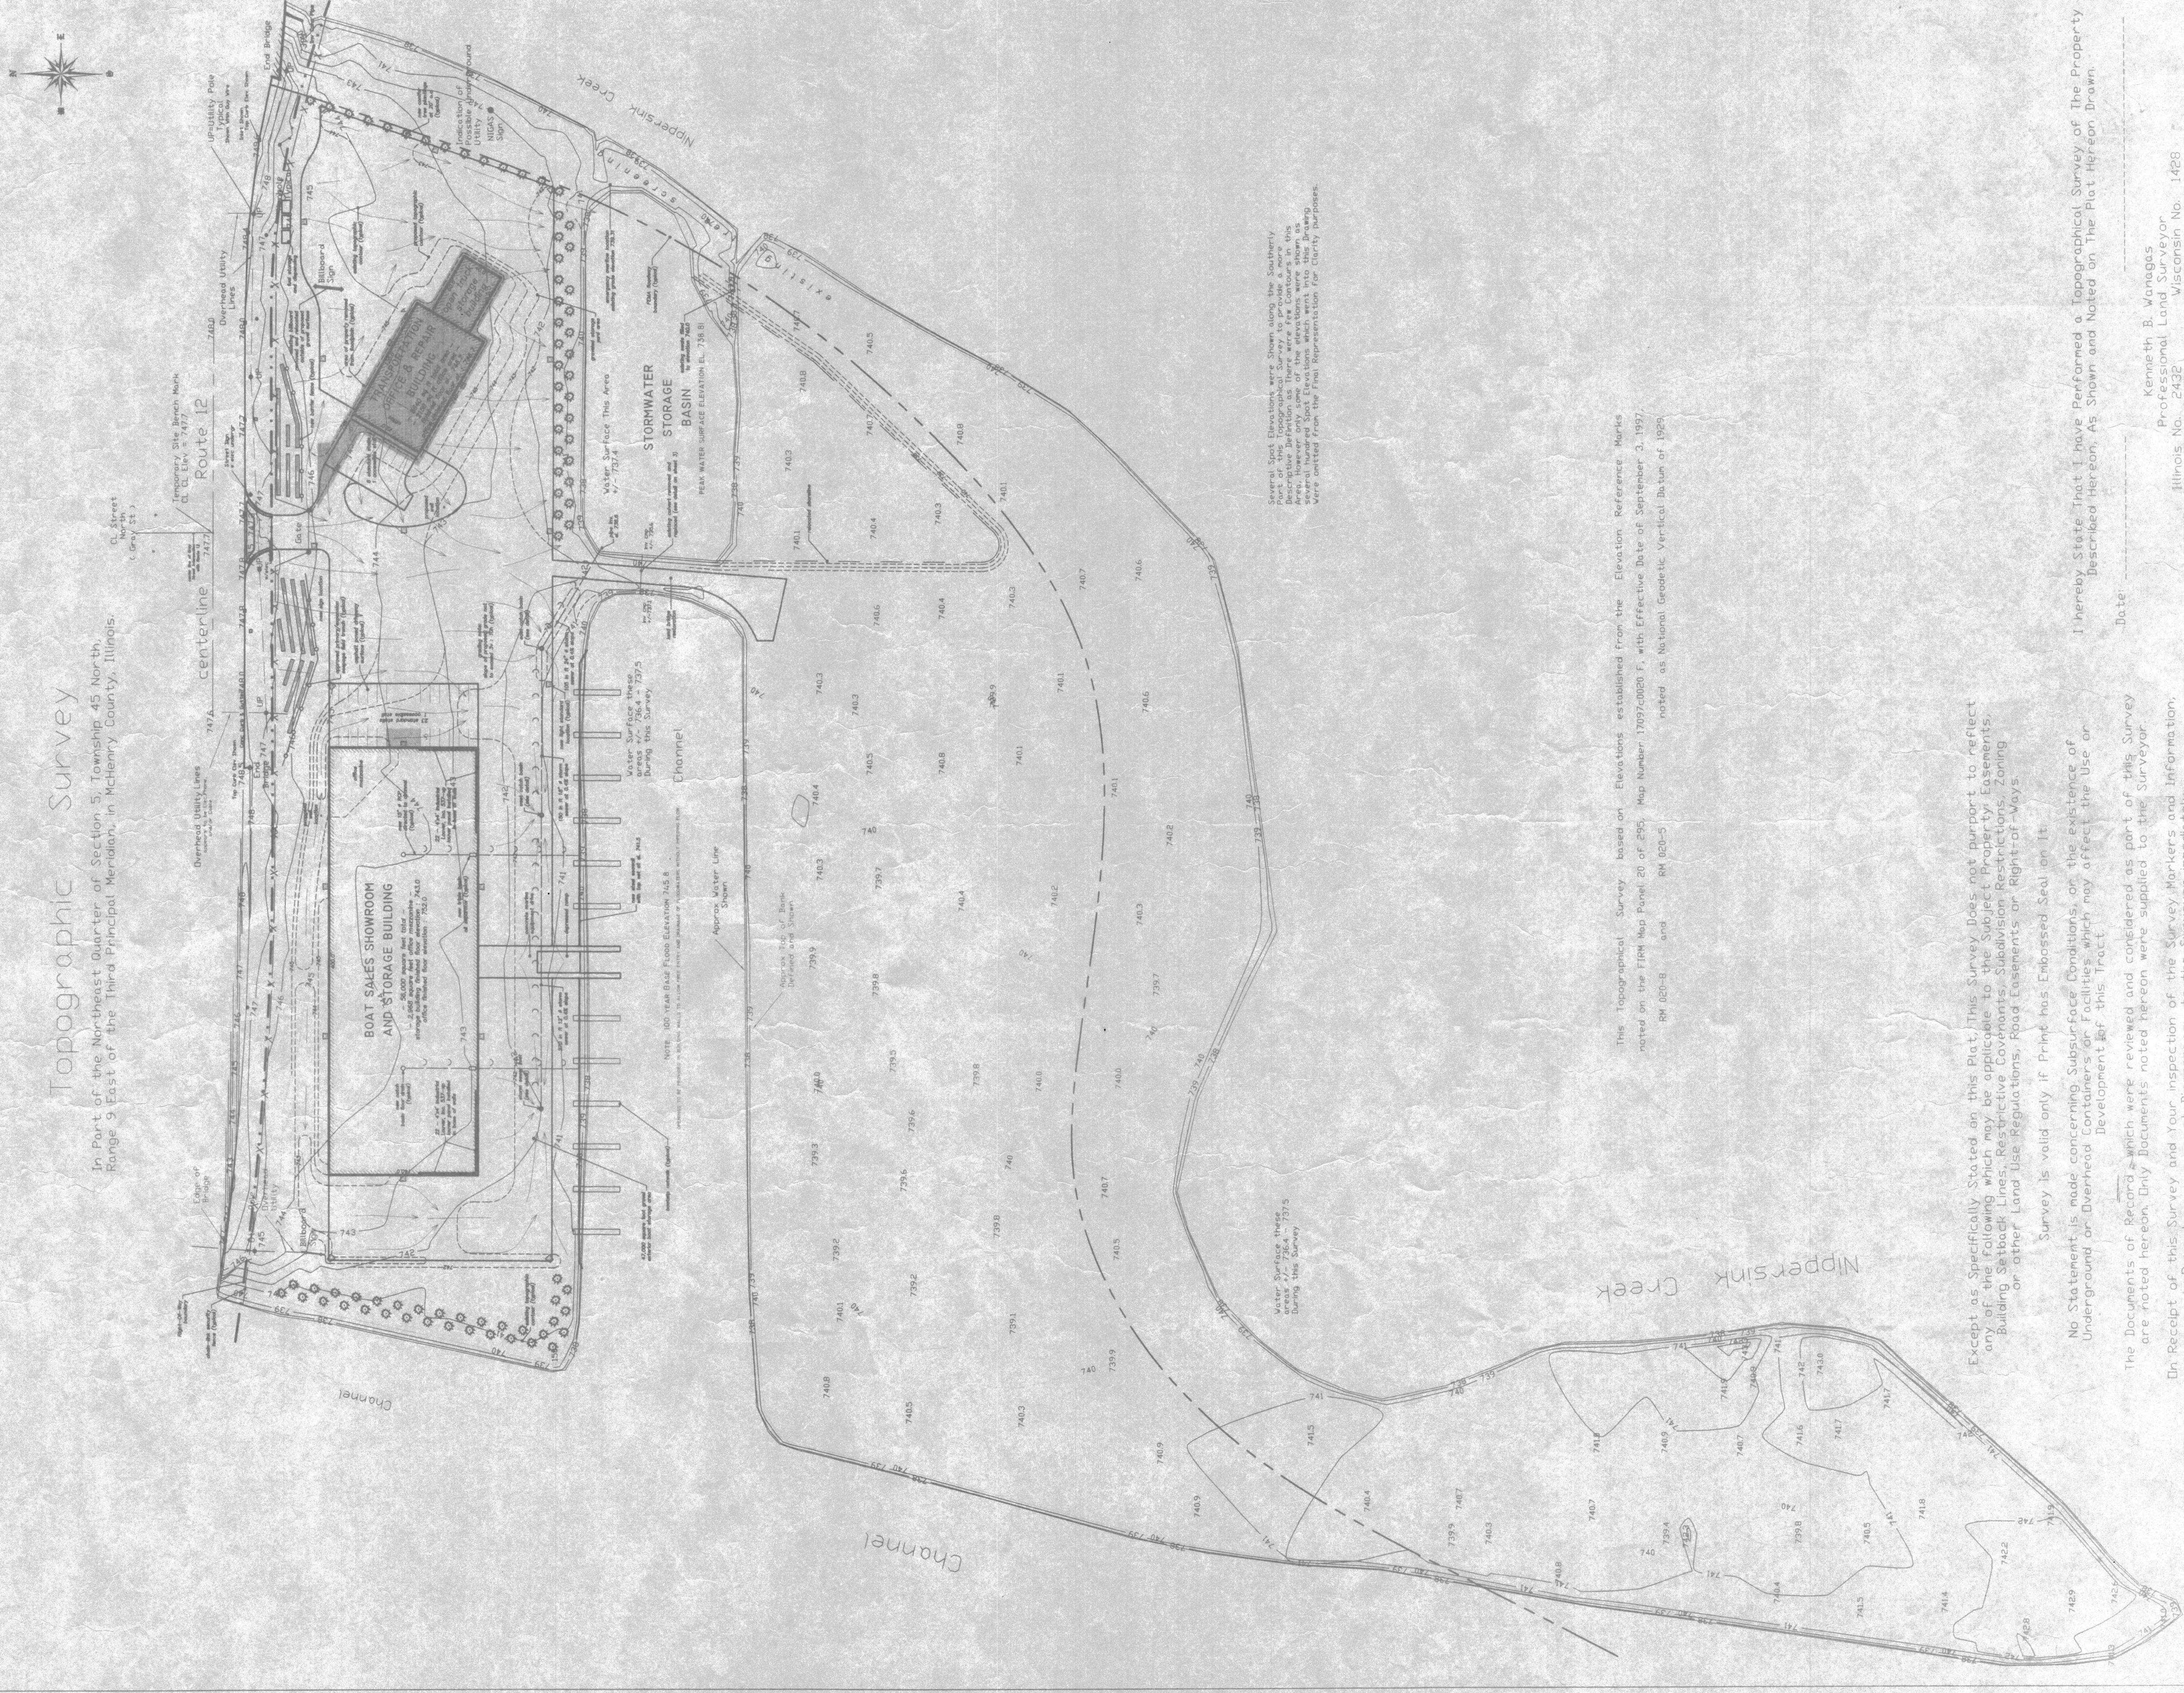

The Topographical Survey based on Elevations established from the Elevation Reference Marks noted on the TBM Map Panel 20 of 205, Map Number 1007/0000 F, with Effective Date of September 3, 1997, and RM 020-8 and RM 020-5 noted as National Geodetic Vertical Datum of 1929.

Except as Specifically Stated on this Plat, This Survey Does not Purport to reflect any of the Following which may be applicable to the Subject Property: Easements, Building Setback Lines, Restrictive Covenants, Subdivision Restrictions, Zoning or other Land Use Regulations, Road Easements or Right-of-Ways.

Survey is valid only if Print has Embossed Seal on it.
No Statement is made concerning Subsurface Conditions, or the existence of Underground or Overhead Obstructions which may affect the Use or Development of this Tract.

The Documents of Record which were reviewed and considered as part of this Survey are noted herein. Only Documents noted herein were supplied to the Surveyor.
In Receipt of this Survey and Your inspection of the Survey Markers and Information, Report any apparent Discrepancy to the Surveyor immediately.

I hereby State That I have Performed a Topographical Survey of the Property Described Hereon, As Shown and Noted on The Plat Hereon, Drawn

Date

Kenneth B. Vonagap
Professional Land Surveyor
Illinois, No. 2432

NS-000-036