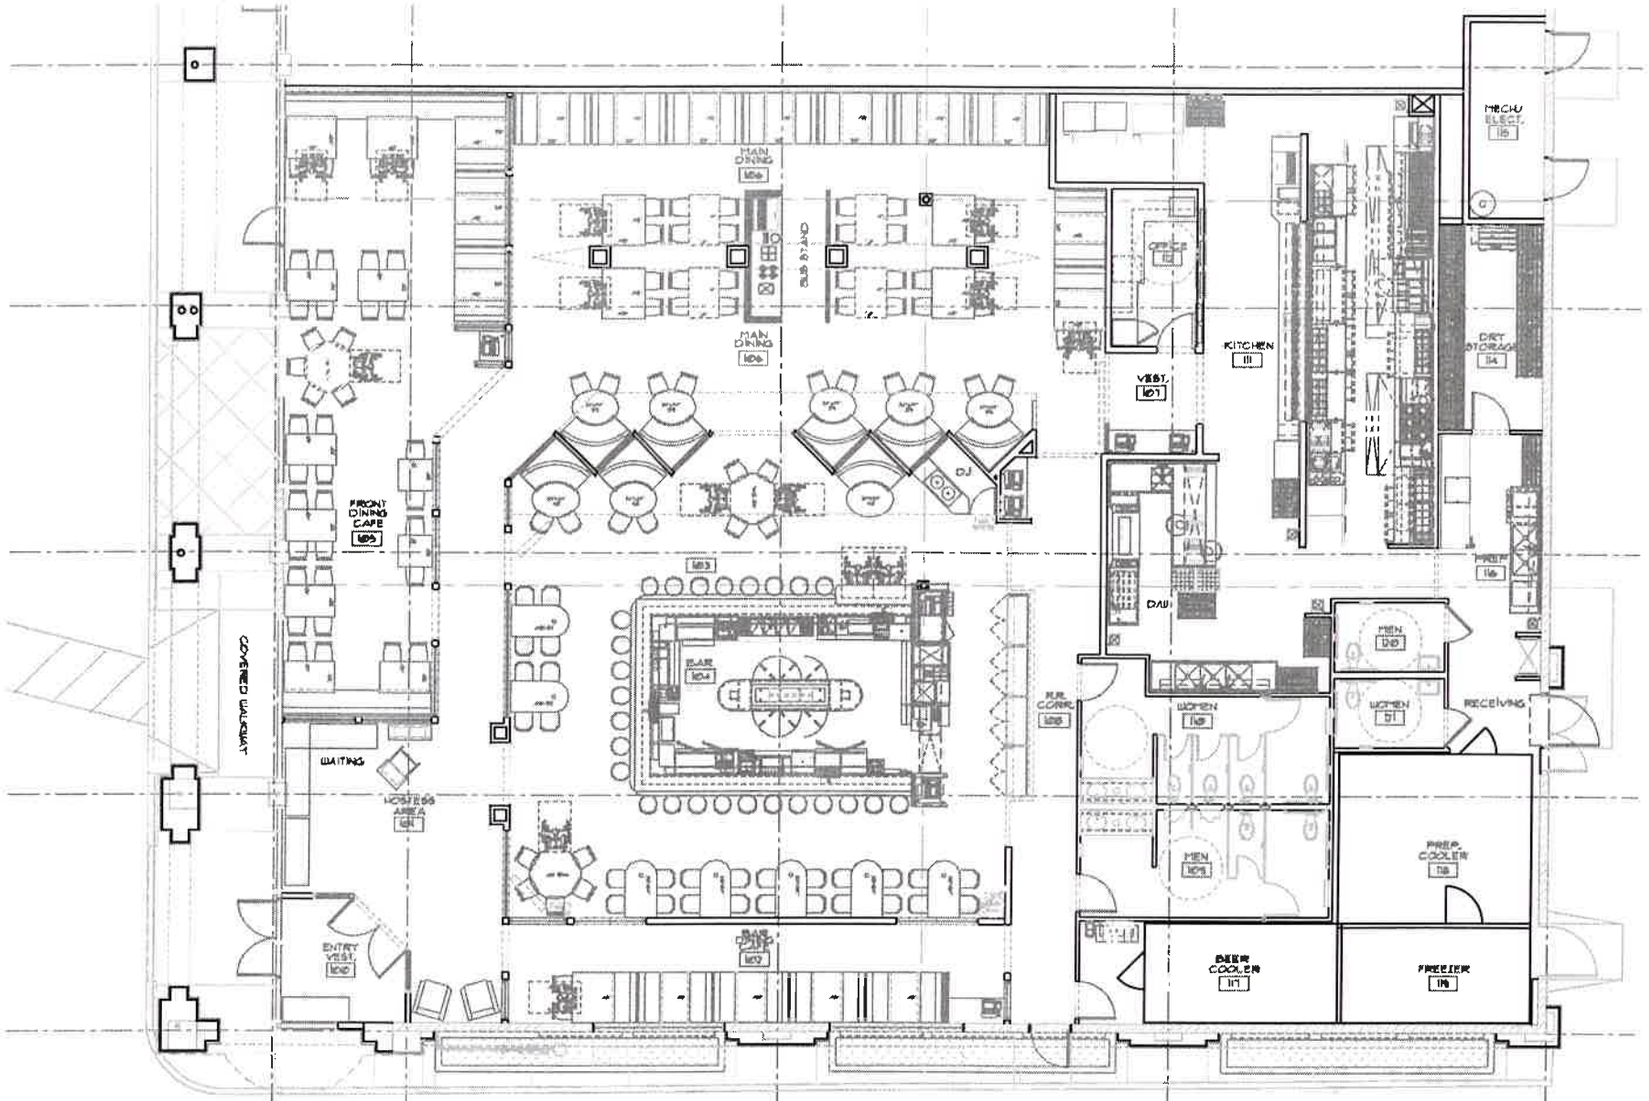

PRELIMINARY PLAN - REVISED 7,546 S.F. T.G.I. FRIDAY'S

DEH 2-6-12 ROSEMEAD, CA

THE BRIAD GROUP 54 TABLES/227 SEATS

28 BAR STOOLS

255 TOTAL SEATING

Exhibit A-3

INITIAL

INITIAL