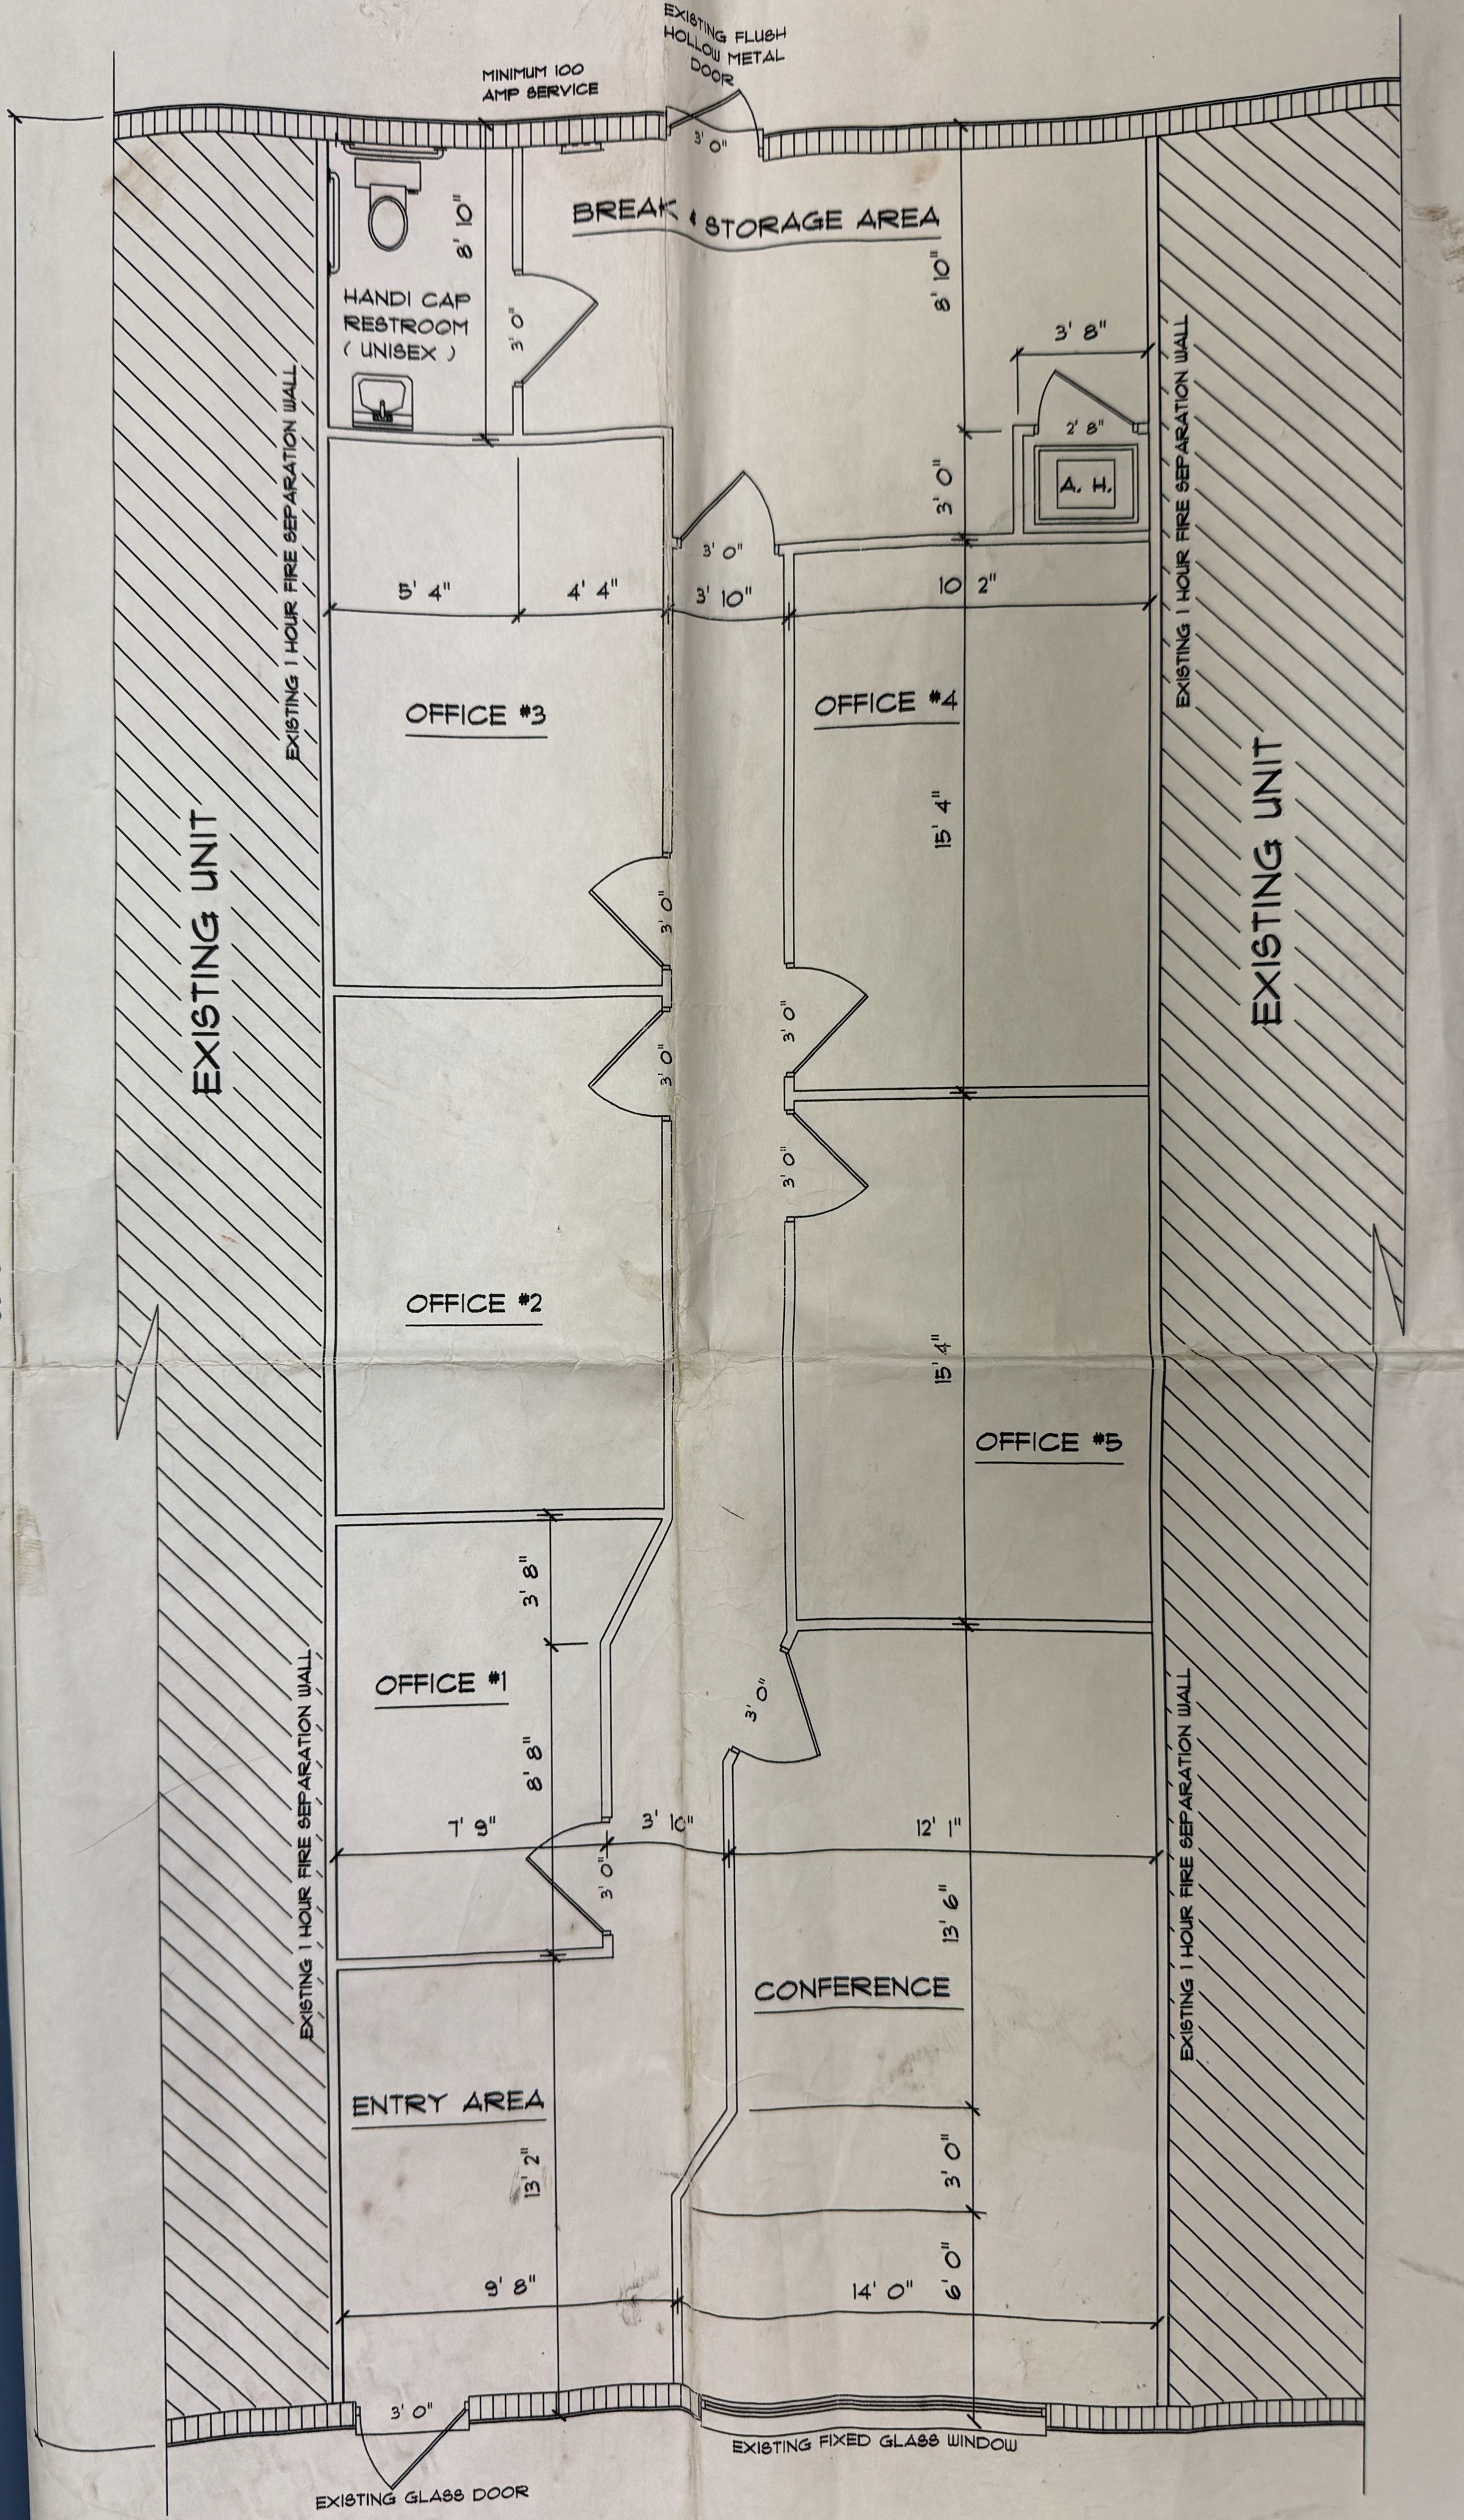
EXISTING FLUSH HOLLOW METAL DOOR
MINIMUM 100 AMP SERVICE
3' 0"
BREAK & STORAGE AREA
8' 10"
HANDI CAP RESTROOM (UNISEX)
3' 0"
3' 8"
2' 8"
A. H.
3' 0"
EXISTING 1 HOUR FIRE SEPARATION WALL
EXISTING 1 HOUR FIRE SEPARATION WALL
3' 0"
5' 4"
4' 4"
3' 10"
10' 2"
OFFICE #3
OFFICE #4
15' 4"
EXISTING UNIT
EXISTING UNIT
3' 0"
3' 0"
3' 0"
3' 0"
OFFICE #2
15' 4"
OFFICE #5
3' 8"
OFFICE #1
8' 8"
7' 9"
3' 10"
12' 1"
3' 0"
3' 0"
EXISTING 1 HOUR FIRE SEPARATION WALL
EXISTING 1 HOUR FIRE SEPARATION WALL
CONFERENCE
13' 6"
ENTRY AREA
13' 2"
3' 0"
6' 0"
9' 8"
14' 0"
3' 0"
EXISTING FIXED GLASS WINDOW
EXISTING GLASS DOOR