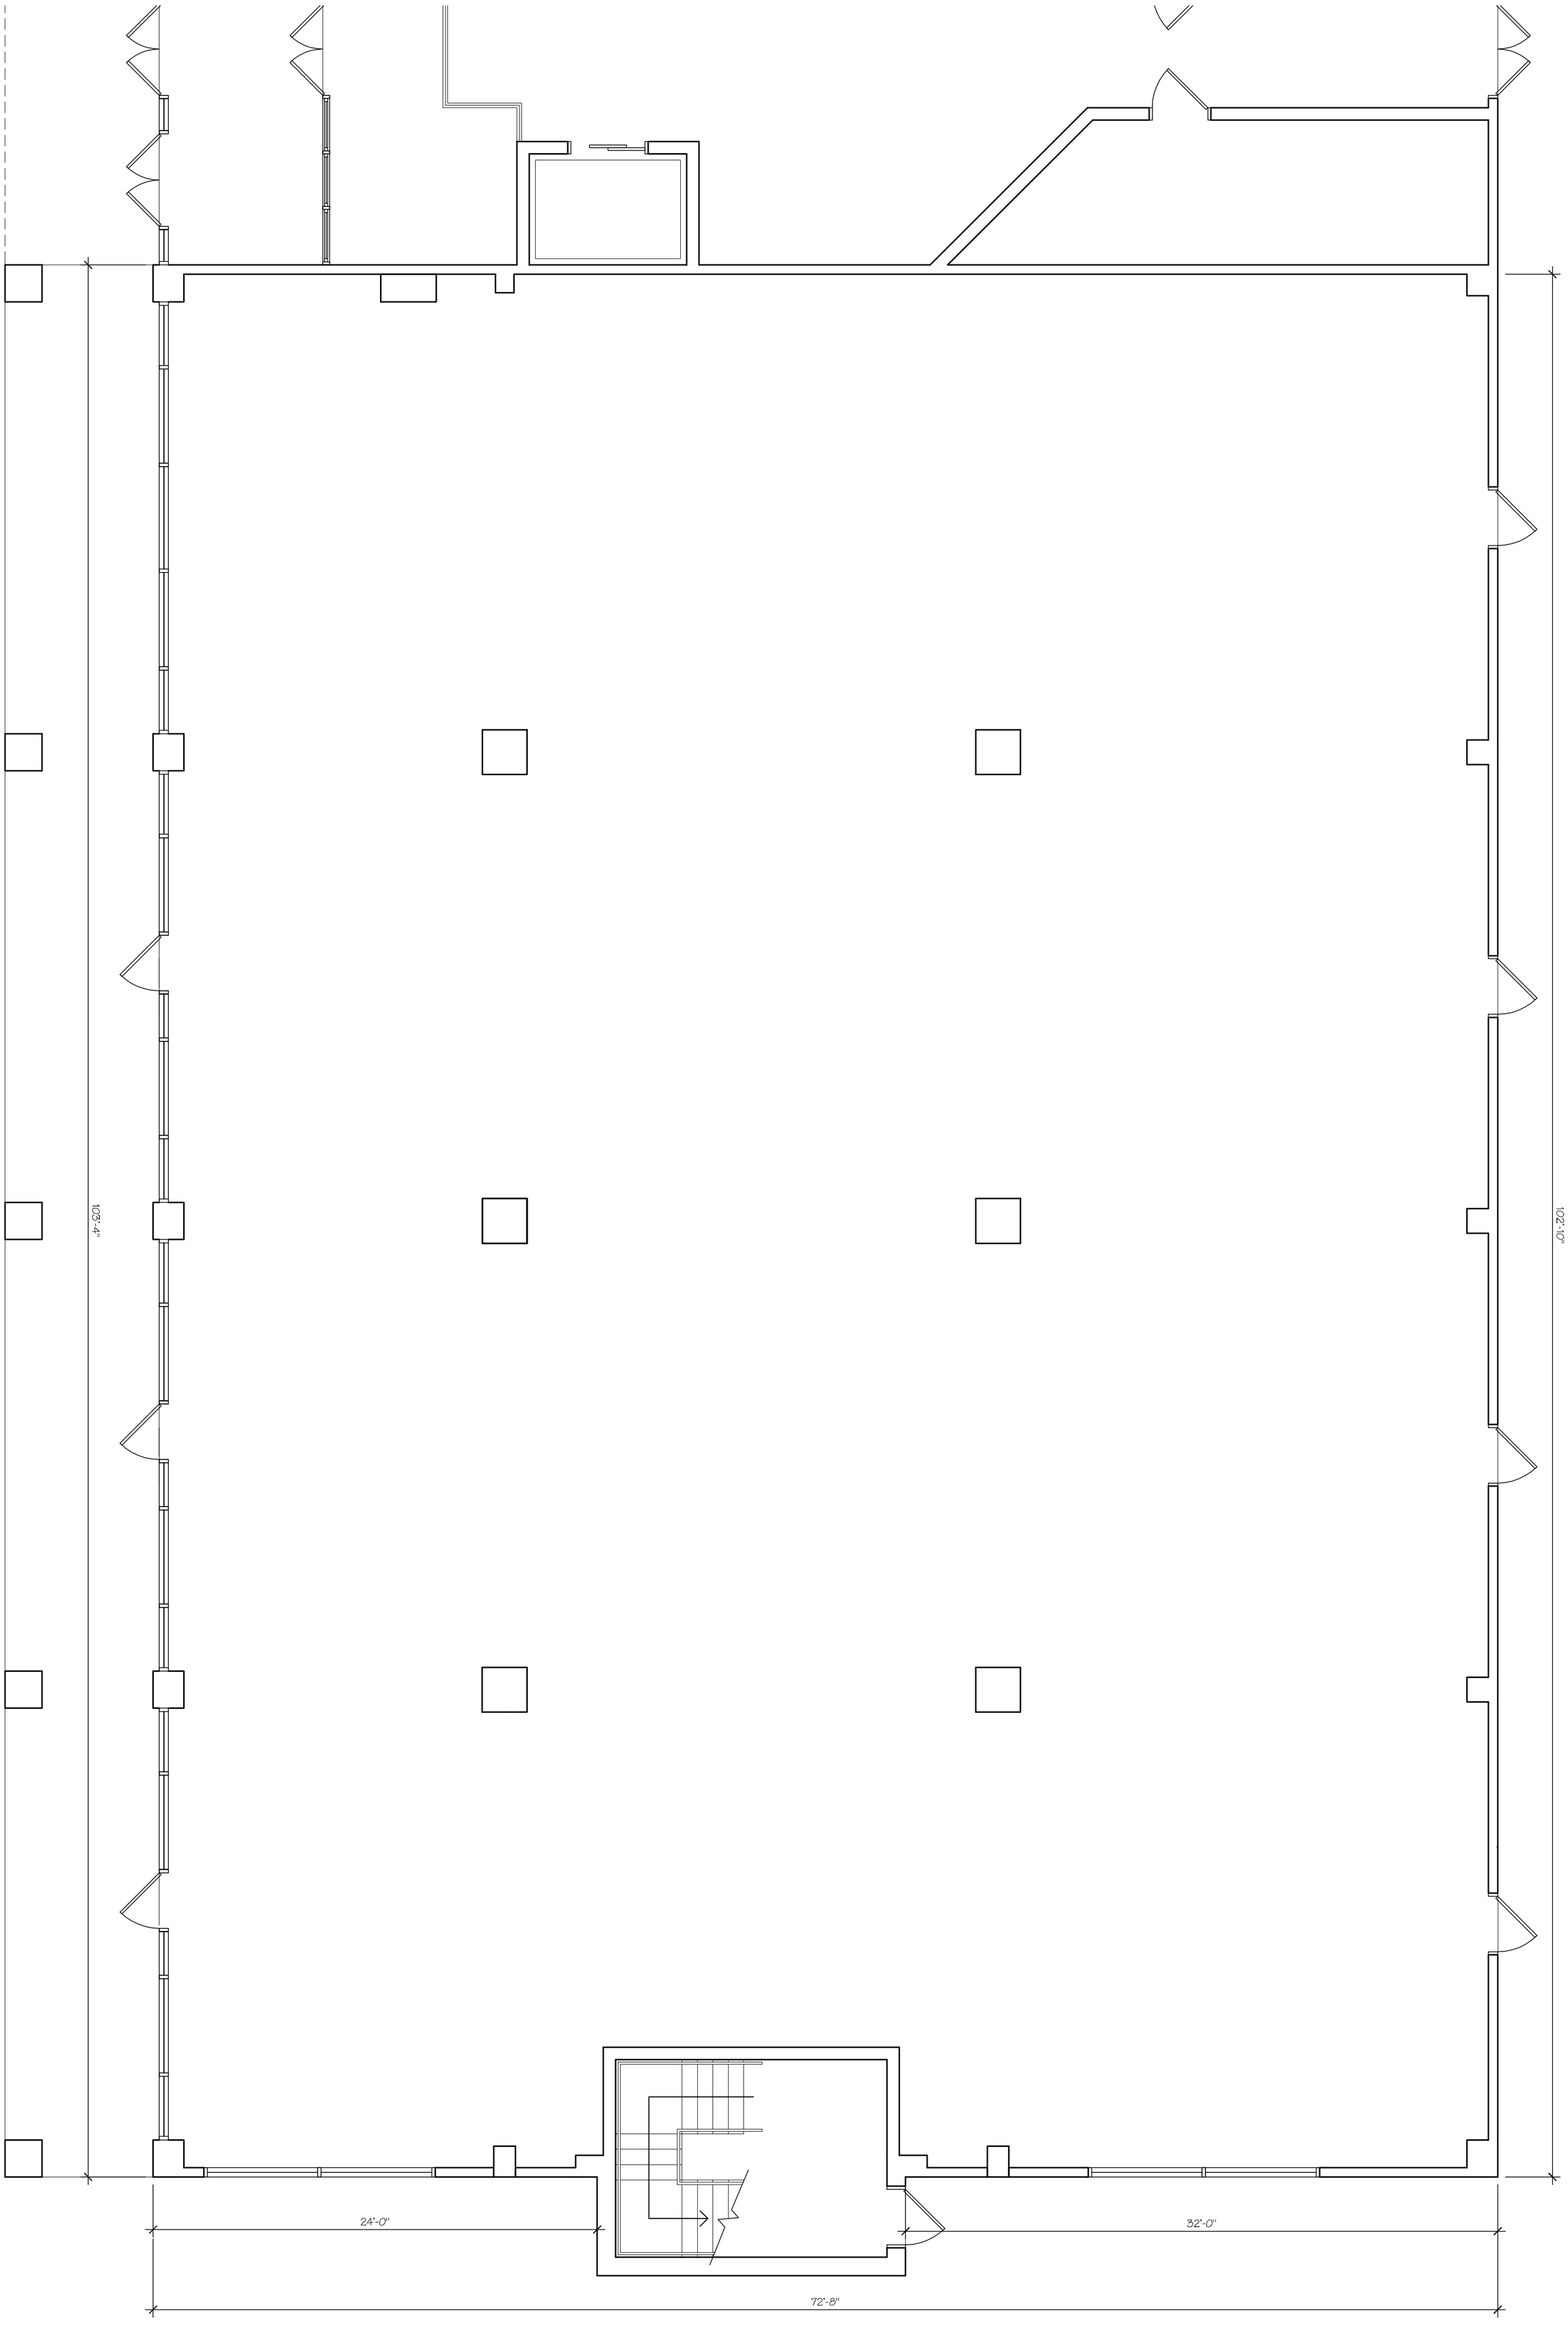

SOUTH WING FLOOR PLAN

1/1

SCALE: 1/4" = 1'-0"

NOTE:
THIS DRAWING WAS CREATED FROM EXISTING DOCUMENTS AND HAS NOT BEEN CONFIRMED IN THE FIELD. IT IS INTENDED FOR PRELIMINARY PLANNING ONLY. FIELD MEASUREMENTS SHOULD BE TAKEN PRIOR TO FINAL DESIGN OR CREATING CONSTRUCTION DOCUMENTS.

1 OF 1

PROJECT NO.: 23104

DRAWN BY: LEF

ISSUE DATE: 11/22/24

NEW YORK STATE LAW FORBIDS ALTERATION OF THIS DOCUMENT UNLESS BY A LICENSED PROFESSIONAL ARCHITECT OR ENGINEER.

FENITY ASSOCIATES-
ARCHITECTS
139 MAPLEWOOD AVE., SPENCERPORT, NY 14559
(585) 352-8611 OFFICE

SOUTH WINTON COURT
3136 SOUTH WINTON RD.
TOWN OF HENRIETTA, NEW YORK

WRITTEN DIMENSIONS TAKE PREFERENCE OVER SCALED DIMENSIONS AND SHALL BE VERIFIED ON THE JOB SITE. ANY DISCREPANCY SHALL BE BROUGHT TO THE ATTENTION OF THE ARCHITECT PRIOR TO THE COMMENCEMENT OF ANY WORK.

REV.	DESCRIPTION	BY	DATE