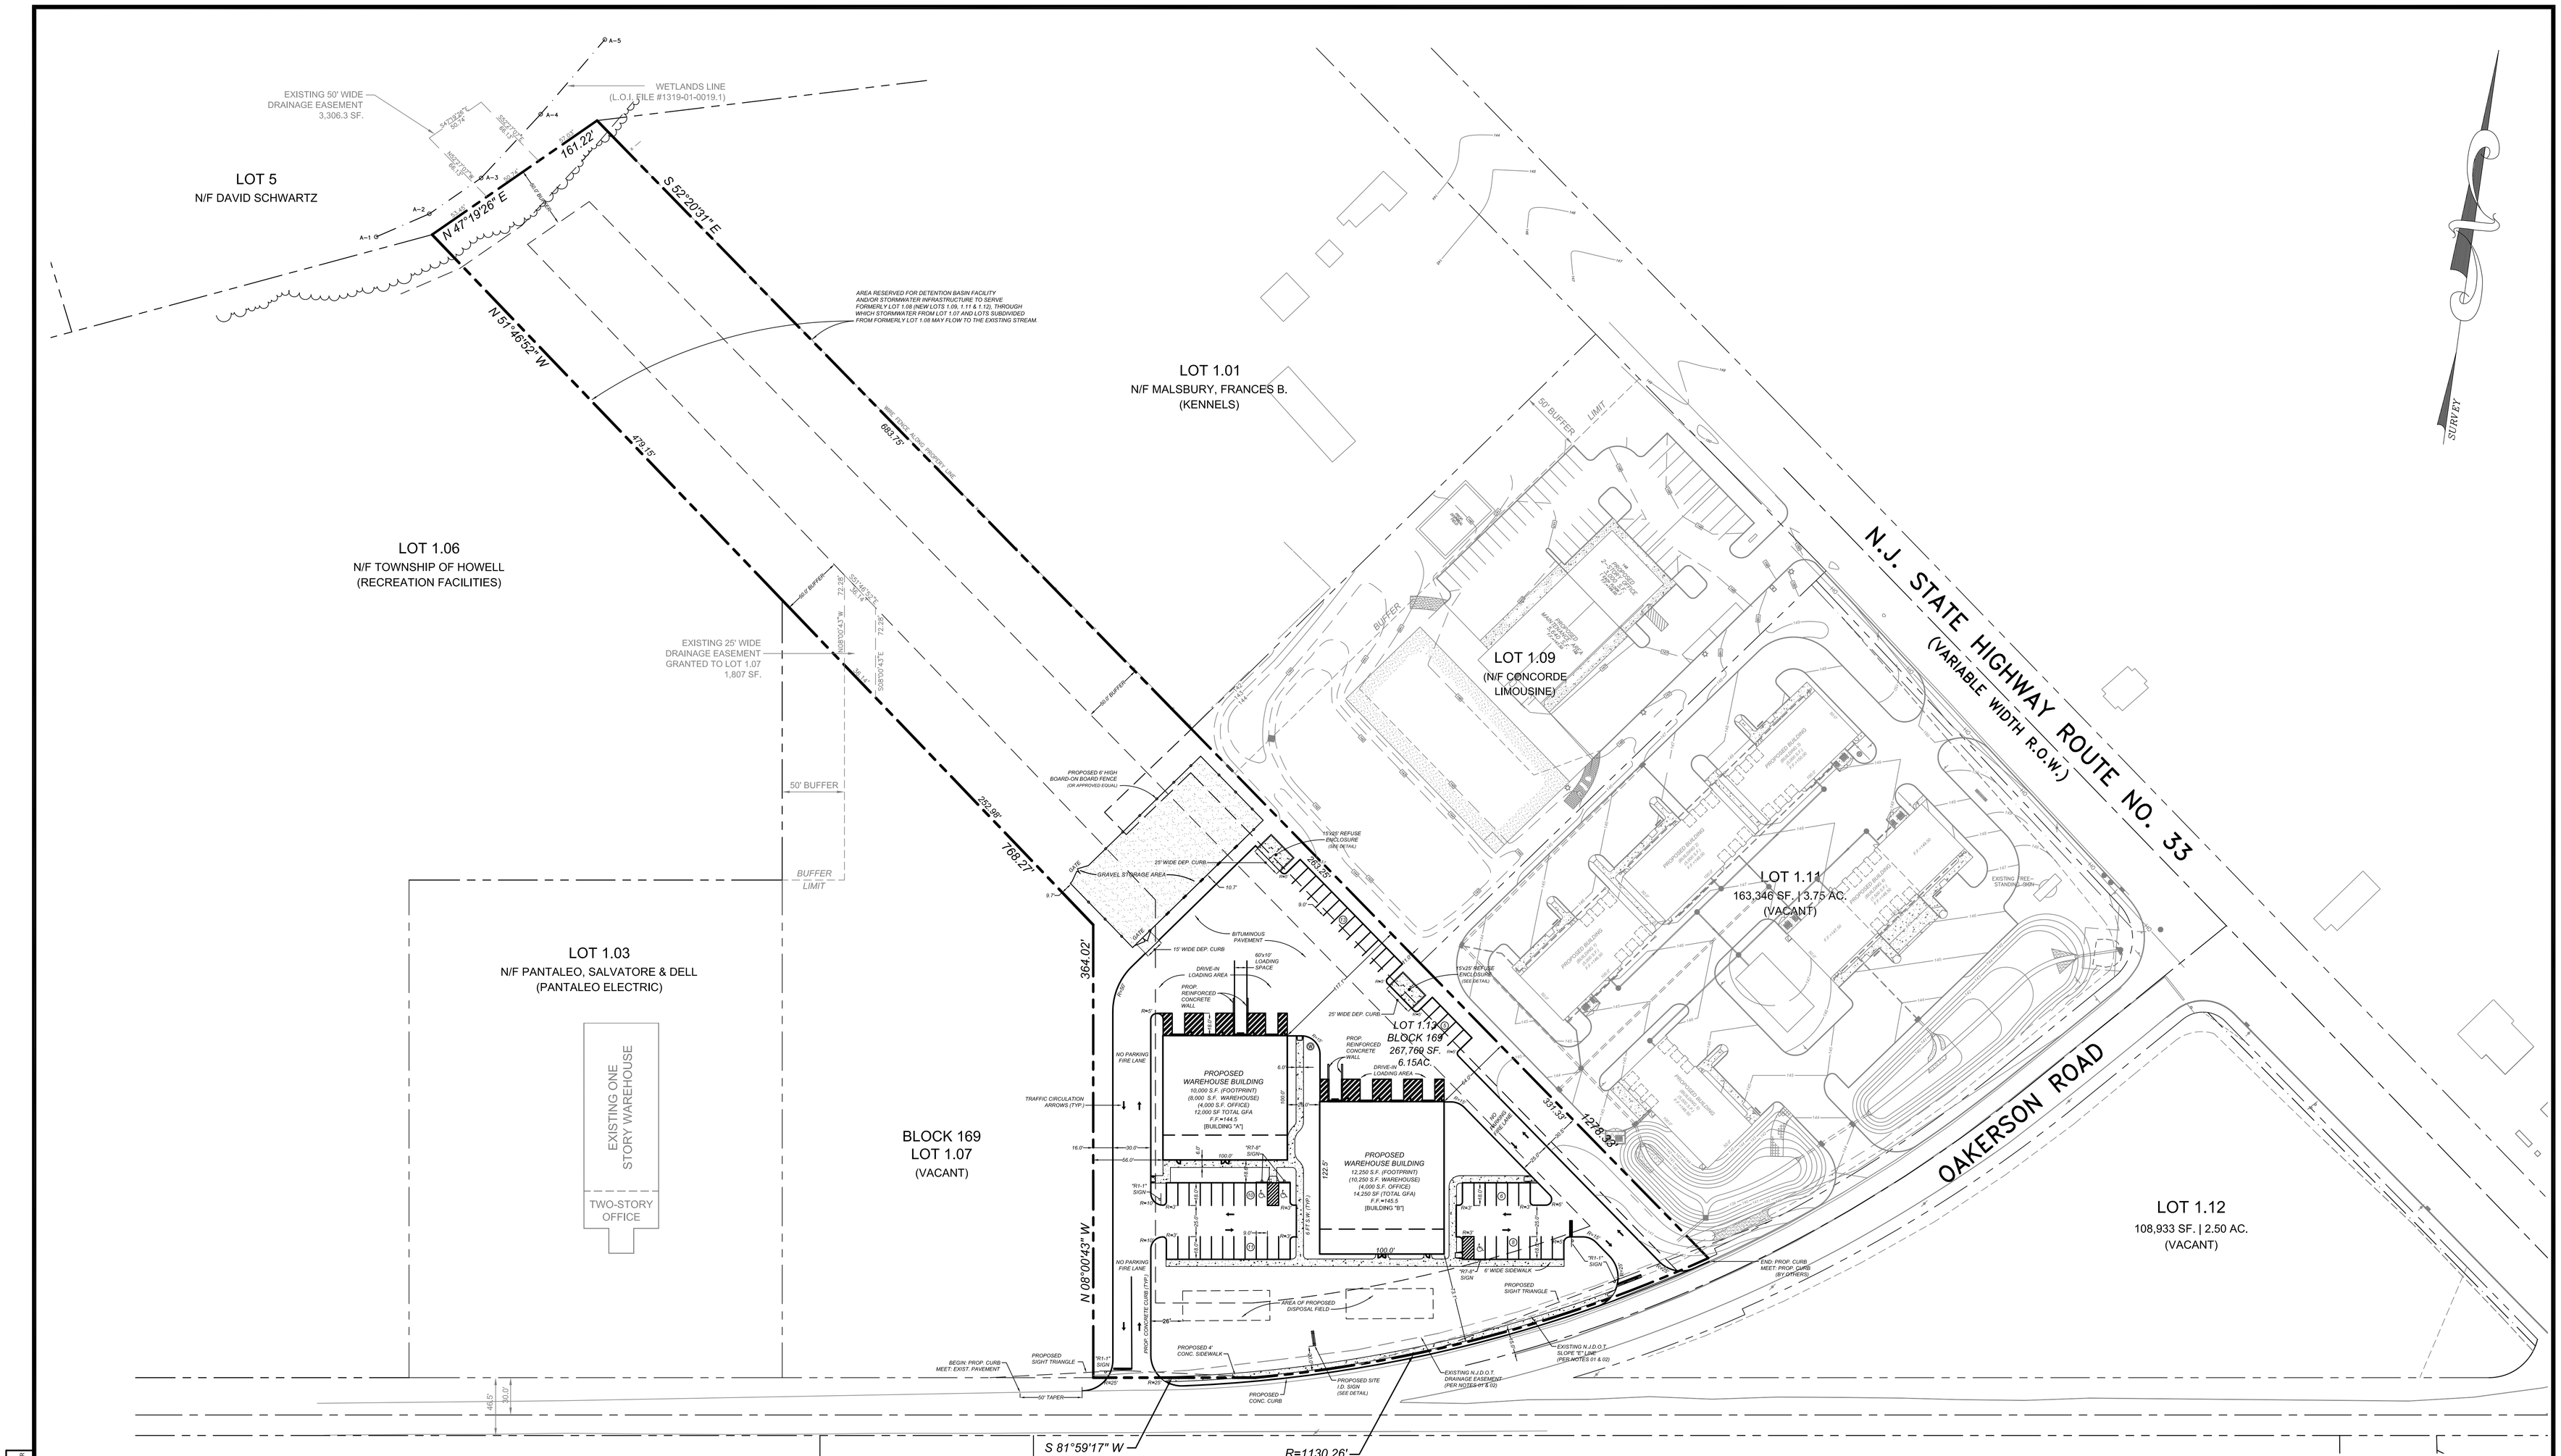

GRAPHIC SCALE

50 0 25 50 100 200

(IN FEET)
1 inch = 50 ft.

REFERENCES:

01. MAP ENTITLED "STATE OF NEW JERSEY DEPARTMENT OF TRANSPORTATION, PLANS OF ROUTE 33 BUSINESS / HOWELL ROAD FROM K.P. 48.72 TO 49.28, INTERSECTION IMPROVEMENTS, HOWELL TOWNSHIP, MONMOUTH COUNTY" DATED APRIL 2003.

02. MAP ENTITLED "NEW JERSEY DEPARTMENT OF TRANSPORTATION, GENERAL PROPERTY PARCEL MAP, ROUTE 33 (1953) SECTION 7, FREEHOLD - HOWELL TOWNSHIP LINE TO JUNCTION ROUTES 33 & 34, HOWELL TOWNSHIP, SHOWING EXISTING RIGHT-OF-WAY AND PARCELS TO BE AQUIRED IN THE TOWNSHIP OF HOWELL, COUNTY OF MONMOUTH" DATED MARCH 2000, MAP NO. 33-222B.

NO.	DATE	REVISION DESCRIPTION	CHK'D.	APP'D.
10.	05/18/11	REVISED PER CLIENT.	D.E.	W.M.K.
09.	01/26/10	REVISED PER ZONING BOARD ENGINEER REVIEW LETTER OF 01/21/10.	D.J.D.	W.M.K.
08.	12/23/09	REVISED PER TWP ENGINEER LETTER DATED 12/14/09 & PLANNER (12/22/09).	D.E.	W.M.K.
07.	11/25/09	REVISED PER RESOLUTION OF APPROVAL.	D.E.	W.M.K.
06.	07/24/09	REVISED PER ZONING BOARD ENGINEER REVIEW LETTER OF 04/24/09.	D.E.	W.M.K.
05.	02/17/09	AMENDED PER CLIENT	D.J.D.	W.M.K.
04.	08/08/08	REVISED PER ZONING BOARD ENGINEER REVIEW LETTER OF 08/04/08.	D.J.D.	W.M.K.
03.	06/13/08	REVISED PER RESOLUTION OF APPROVAL OF 05/12/08.	D.J.D.	W.M.K.
02.	03/27/08	REVISED PER PUBLIC HEARING MEETING OF 03/10/08.	D.J.D.	W.M.K.
01.	09/03/07	REVISED PER CLIENT.	D.J.D.	W.M.K.

AMENDED PRELIMINARY & FINAL MAJOR SITE PLAN
OF
"THE AGAPE BUILDING"
LOT 1.13, BLOCK 169 – TAX MAP SHEET #55
TOWNSHIP OF HOWELL MONMOUTH COUNTY NEW JERSEY

kurtz
ENGINEERS, PLANNERS, LAND SURVEYORS
MANASQUAN OFFICE
1903 ATLANTIC AVENUE
MANASQUAN, NJ 08736
732.292.0162
FAX: 732.292.0165

LAYOUT & DIMENSIONING PLAN

SCALE:	DATE:	JOB No.:	FIELD BOOK:	SHEET No.:
1" = 50'	04/10/07	07010	–	2/7
DESIGN:	DRAWN:	CHECK:	MAP No.:	DRAWER No.:
LD004	D.J.D.	W.M.K.	07010LAY.	

WILLIAM M. KURTZ, P.E., L.S., P.P.
N.J. PROFESSIONAL ENGINEER, LAND SURVEYOR, LIC. No. 34515
N.J. PROFESSIONAL PLANNER, LIC. No. 4369

\\KURTZ JOBS\2007\07010\07-26-10\07010LAY.DWG

COPYRIGHT © 2010, KURTZ ENGINEERING – ALL RIGHTS RESERVED
THE COPYRIGHT OR REUSE OF THIS DOCUMENT, OR PORTIONS THEREOF, FOR OTHER THAN THE ORIGINAL PROJECT OR THE PURPOSE ORIGINALLY INTENDED, WITHOUT THE WRITTEN PERMISSION OF KURTZ ENGINEERING, IS PROHIBITED.