5582 N.W. 7th STREET SUITE 202
MIAMI FLORIDA 33126
TELEPHONE: (305) 264-2660
FAX: (305) 264-0229

Nova Surveyors Inc.

LAND SURVEYORS

SURVEY No. 12-0000426-1

DRAWN BY: LILY

SHEET No. 1 OF 1

BOUNDARY SURVEY

GRAPHIC SCALE

-20 0 10 20 40 80

(IN FEET)
1 INCH = 20 FEET

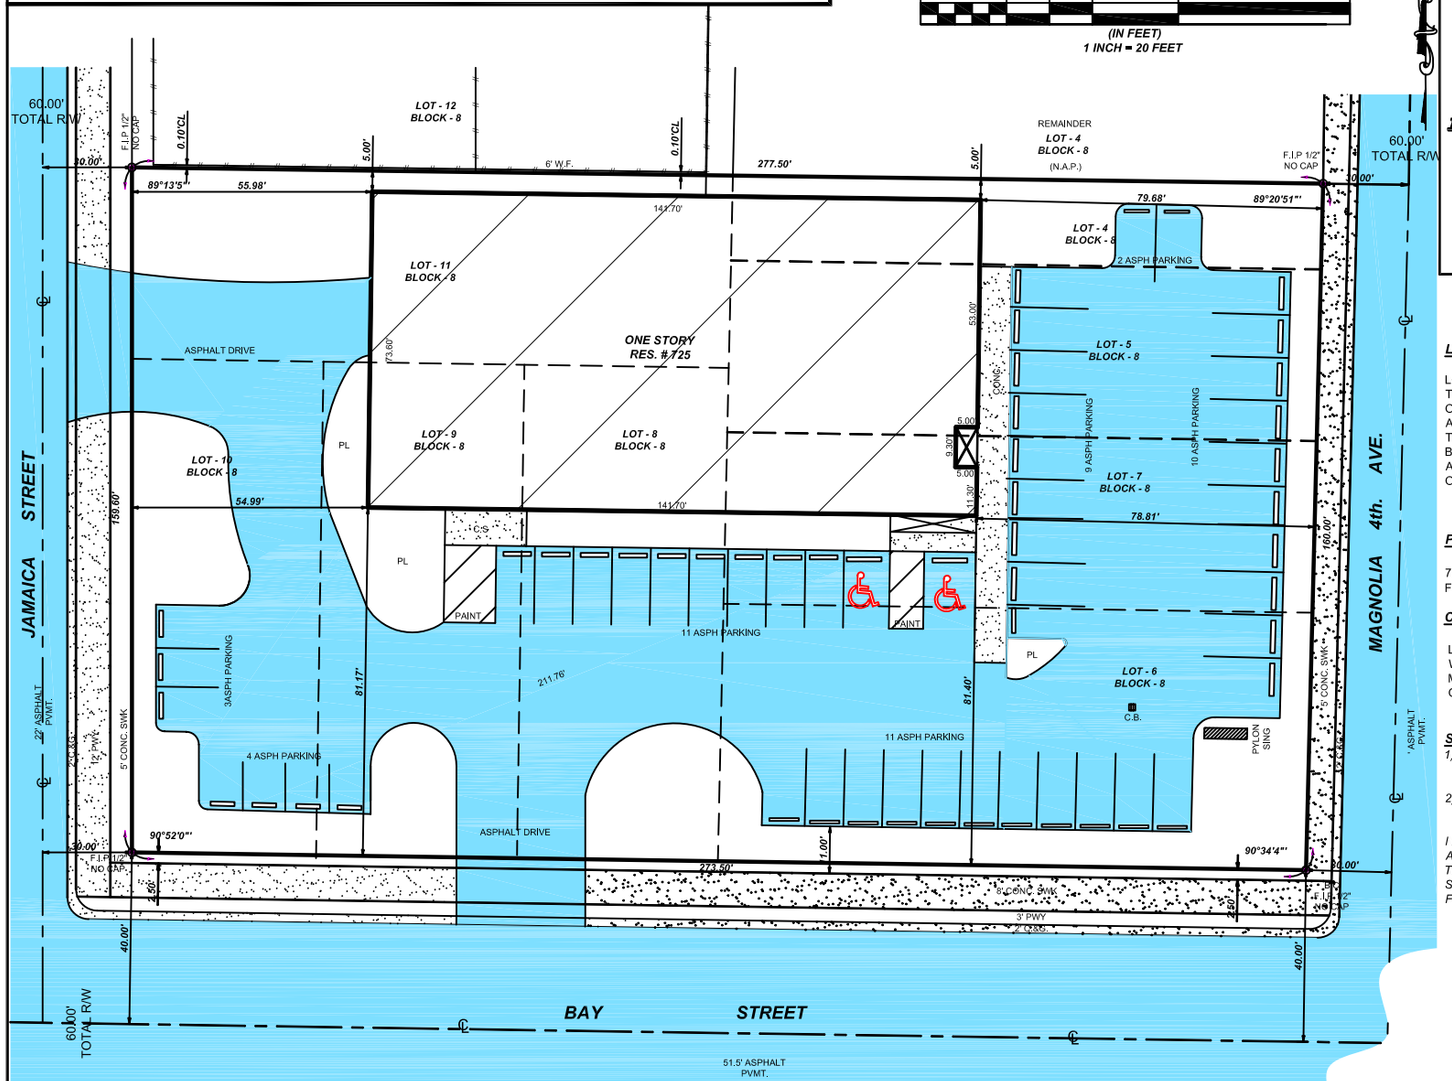

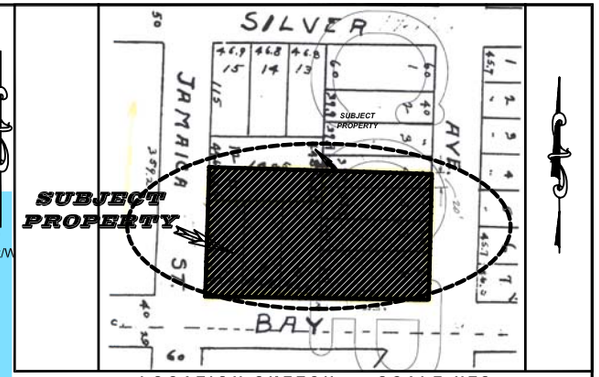

LOCATION SKETCH SCALE N.T.S.

LEGAL DESCRIPTION:

LOT 11, BLOCK B RE SUBDIVISION BOULEVARD DEVELOPMENT COMPANY ACCORDING TO THE MAP OR PLAT THEREOF AS RECORDED IN PLAT BOOK 3 PAGE 3 PUBLIC RECORDS OF ST. LUCIE COUNTY FLORIDA
AND
THE SOUTH 20 FEET OF LOT 4 ALL OF LOTS 5,6,7,8,9,10 BLOCK B RE SUBDIVISION BOULEVARD DEVELOPMENTCOMPANY ACCORDING TO THE MAP OR PLAT THEREOF AS RECORDED IN PLAT BOOK 3 PAGE 3 PUBLIC RECORDS OF ST. LUCIE COUNTY FLORIDA

PROPERTY ADDRESS:

725 S US HIGHWAY
FORT PIERCE, FL 34950

CERTIFICATIONS:

LEASE FLORIDA FT PIERCE LLC FLORIDA LIMITED LIABILITY COMPANY
WNF LAW , P.L.
MERCANTIL COMMERCEBANK N.A ISAOA ATIMA
OLD REPUBLIC NATIONAL TITLE INSURANCE COMPANY

SURVEYOR'S NOTES:

1). IF SHOWN, BEARINGS ARE REFERRED TO AN ASSUMED MERIDIAN, BY SAID PLAT IN THE DESCRIPTION OF THE PROPERTY. IF NOT, THEN BEARINGS ARE REFERRED TO COUNTY, TOWNSHIP MAPS.
2). THE CLOSURE IN THE BOUNDARY SURVEY IS ABOVE 1:7500 FT.

I HEREBY CERTIFY: THAT THIS "BOUNDARY SURVEY" OF THE PROPERTY DESCRIBED HEREON, AS RECENTLY SURVEYED AND DRAWN UNDER MY SUPERVISION, COMPLIES WITH THE MINIMUM TECHNICAL STANDARDS AS SET FORTH BY THE FLORIDA BOARD OF PROFESSIONAL LAND SURVEYORS IN CHAPTER 61G17-6, FLORIDA ADMINISTRATIVE CODE PURSUANT TO 472.027, FLORIDA STATUTES.

BY: _____ 04/19/2012
GEORGE IBARRA (DATE OF FIELD WORK)
PROFESSIONAL LAND SURVEYOR NO. :2534
STATE OF FLORIDA
FIRM L.B. # 6044

(VALID COPIES OF THIS SURVEY WILL BEAR THE EMBOSSED SEAL OF THE ATTESTING LAND SURVEYOR).

REVISED ON: _____

REVISED ON: _____

LEGAL NOTES TO ACCOMPANY SKETCH OF SURVEY (SURVEY):

- EXAMINATIONS OF THE ABSTRACT OF TITLE WILL HAVE TO BE MADE TO DETERMINE RECORDED INSTRUMENTS, IF ANY, AFFECTING THE PROPERTY.
- THIS SURVEY IS SUBJECT TO DEDICATIONS, LIMITATIONS, RESTRICTIONS, RESERVATIONS OR EASEMENTS OF RECORD.
- LEGAL DESCRIPTION PROVIDED BY CLIENT OR ATTESTING TITLE COMPANY.
- BOUNDARY SURVEY MEANS A DRAWING AND/ OR A GRAPHIC REPRESENTATION OF THE SURVEY WORK PERFORMED IN THE FIELD, COULD BE DRAWN AT A SHOWN SCALE AND OR NOT TO SCALE.
- EASEMENTS AS SHOWN ARE PER PLAT BOOK, UNLESS OTHERWISE NOTED.
- THE TERM "ENCROACHMENT" MEANS VISIBLE ON AND ABOVE GROUND ENCROACHMENT.
- ARCHITECTS SHALL VERIFY ZONING REGULATIONS, RESTRICTIONS AND SETBACKS AND THEY WILL BE RESPONSIBLE OF SUBMITTING PLOT PLANS WITH THE CORRECT INFORMATION FOR THEIR APPROVAL FOR AUTHORIZATION TO AUTHORITIES IN A NEW CONSTRUCTIONS, UNLESS OTHERWISE NOTED, THIS FIRM HAS NOT ATTEMPTED TO LOCATE FOOTING AND/OR FOUNDATIONS.
- FENCE OWNERSHIP NOT DETERMINED.
- THIS PLAN OF SURVEY, HAS BEEN PREPARED FOR THE EXCLUSIVE USE OF THE ENTITIES NAMED HEREON, THE CERTIFICATE DOES NOT EXTEND TO ANY UNNAMED PARTY.
- THE FNIP FLOOD MAPS HAVE DESIGNATED THE HEREIN DESCRIBED LAND TO BE SITUATED IN: ZONE: "B" COMMUNITY/PANEL/SUFFIX: 120286/0179/J DATE OF FIRM: 02/16/2012
BASE FLOOD ELEVATION: N/A FEET.

ABBREVIATIONS AND MEANINGS

A = ARC
A/C = AIR CONDITIONER PAD.
A.E.= ANCHOR EASEMENT.
A/R = ALUMINUM ROOF.
A/S = ALUMINUM SHED.
ASPH.= ASPHALT.
B.C.= BLOCK CORNER.
BLDG.= BUILDING.
B.M.= BENCH MARK
B.M.H.= BELLSOUTH MANHOLE
B.O.B.= BASIS OF BEARINGS.
C = CALCULATED
C.B = CATCH BASIN.
C.B.S = CONCRETE BLOCK STRUCTURE.
CBW = CONCRETE BLOCK WALL.
CH.= CHORD.
CH.B.= CHORD BEARING.
CL = CLEAR
C.L.F.= CHAIN LINK FENCE.
C.M.E.= CANAL MAINTENANCE EASEMENTS.
CONC.= CONCRETE.
C.P.= CONC. PORCH.
C.S.= CONCRETE SLAB.
D.E.= DRAINAGE EASEMENT .
D.M.E.= DRAINAGE MAINTENANCE EASEMENTS
DRIVE = DRIVEWAY
° = DEGREES.
E = EAST.
E.T.P.= ELECTRIC TRANSFORMER PAD.
ELEV.= ELEVATION.
ENCR.= ENCROACHMENT.
F.H.= FIRE HYDRANT.
F.I.P.= FOUND IRON PIPE.
F.I.R.= FOUND IRON ROD.
F.F.E.= FINISHED FLOOR ELEVATION.
F.N.= FOUND NAIL & DISK.
FR = FRAME.
FT = FEET.
PROP. COR.= PROPERTY CORNER
FNIP.= FEDERAL NATIONAL INSURANCE
F.N.= FOUND NAIL.
H.= HIGH (HEIGHT)
IN.& EG.= INGRESS AND EGRESS EASEMENT.
L.B.= LICENSED BUSINESS
L.P.= LIGHT POLE.
L.F.E.= LOWEST FLOOR ELEVATION.
L.M.E.= LAKE MAINTENANCE EASEMENT.
' = MINUTES.
M. = MEASURED DISTANCE.
MON. = MONUMENT LINE.
M/H = MANHOLE.
M/L = MONUMENT LINE.
N.A.P. = NOT A PART OF.
NGVD = NATIONAL GEODETIC VERTICAL DATUM.
N. = NORTH.
N.T.S. = NOT TO SCALE.
#-NO. = NUMBER.
O/S = OFFSET.
O.H. = OVERHEAD
O.H.L.= OVERHEAD UTILITY LINES
OVH = OVERHANG
PVMT.= PAVEMENT.
PL.= PLANTER.
P/L = PROPERTY LINE.
P.C.C.= POINT OF COMPOUND CURVE.
P.C.= POINT OF CURVE.
PT.= POINT OF TANGENCY.
POC.= POINT OF COMMENCEMENT.
POB.= POINT OF BEGINNING.
P.R.C.= POINT OF REVERSE CURVE
P.B.= PLAT BOOK.
PG.= PAGE.
PWY. = PARKWAY.
PRM. = PERMANENT REFERENCE MONUMENT.
P.L.S.= PROFESSIONAL LAND SURVEYOR.
R. = RECORDED DISTANCE.
RR.= RAIL ROAD.
RES.= RESIDENCE.
R/W = RIGHT-OF-WAY.
R.P.= RADIUS POINT.
RGE.= RANGE.
SEC.= SECTION.
STY.= STORY.
SWK.= SIDEWALK.
S.I.P.= SET IRON PIPE L.B. #6044.
S.= SOUTH.
" = SECONDS
T = TANGENT.
TWP = TOWNSHIP.
UTIL.= UTILITY.
U.P.= UTILITY POLE.
W.M.= WATER METER.
W.F.= WOOD FENCE.
W.S.= WOOD SHED.
W = WEST.
℄ = CENTER LINE.
∠ = CENTRAL ANGLE.
∠ = ANGLE.
= WOOD FENCE.
= CHAIN LINK FENCE.
= C.B.S. WALL.(C.B.W.)
= EXISTING ELEVATIONS.
= PROPOSED ELEVATIONS.
= TRAFFIC FLOW
= DRAINAGE MH

SEAL