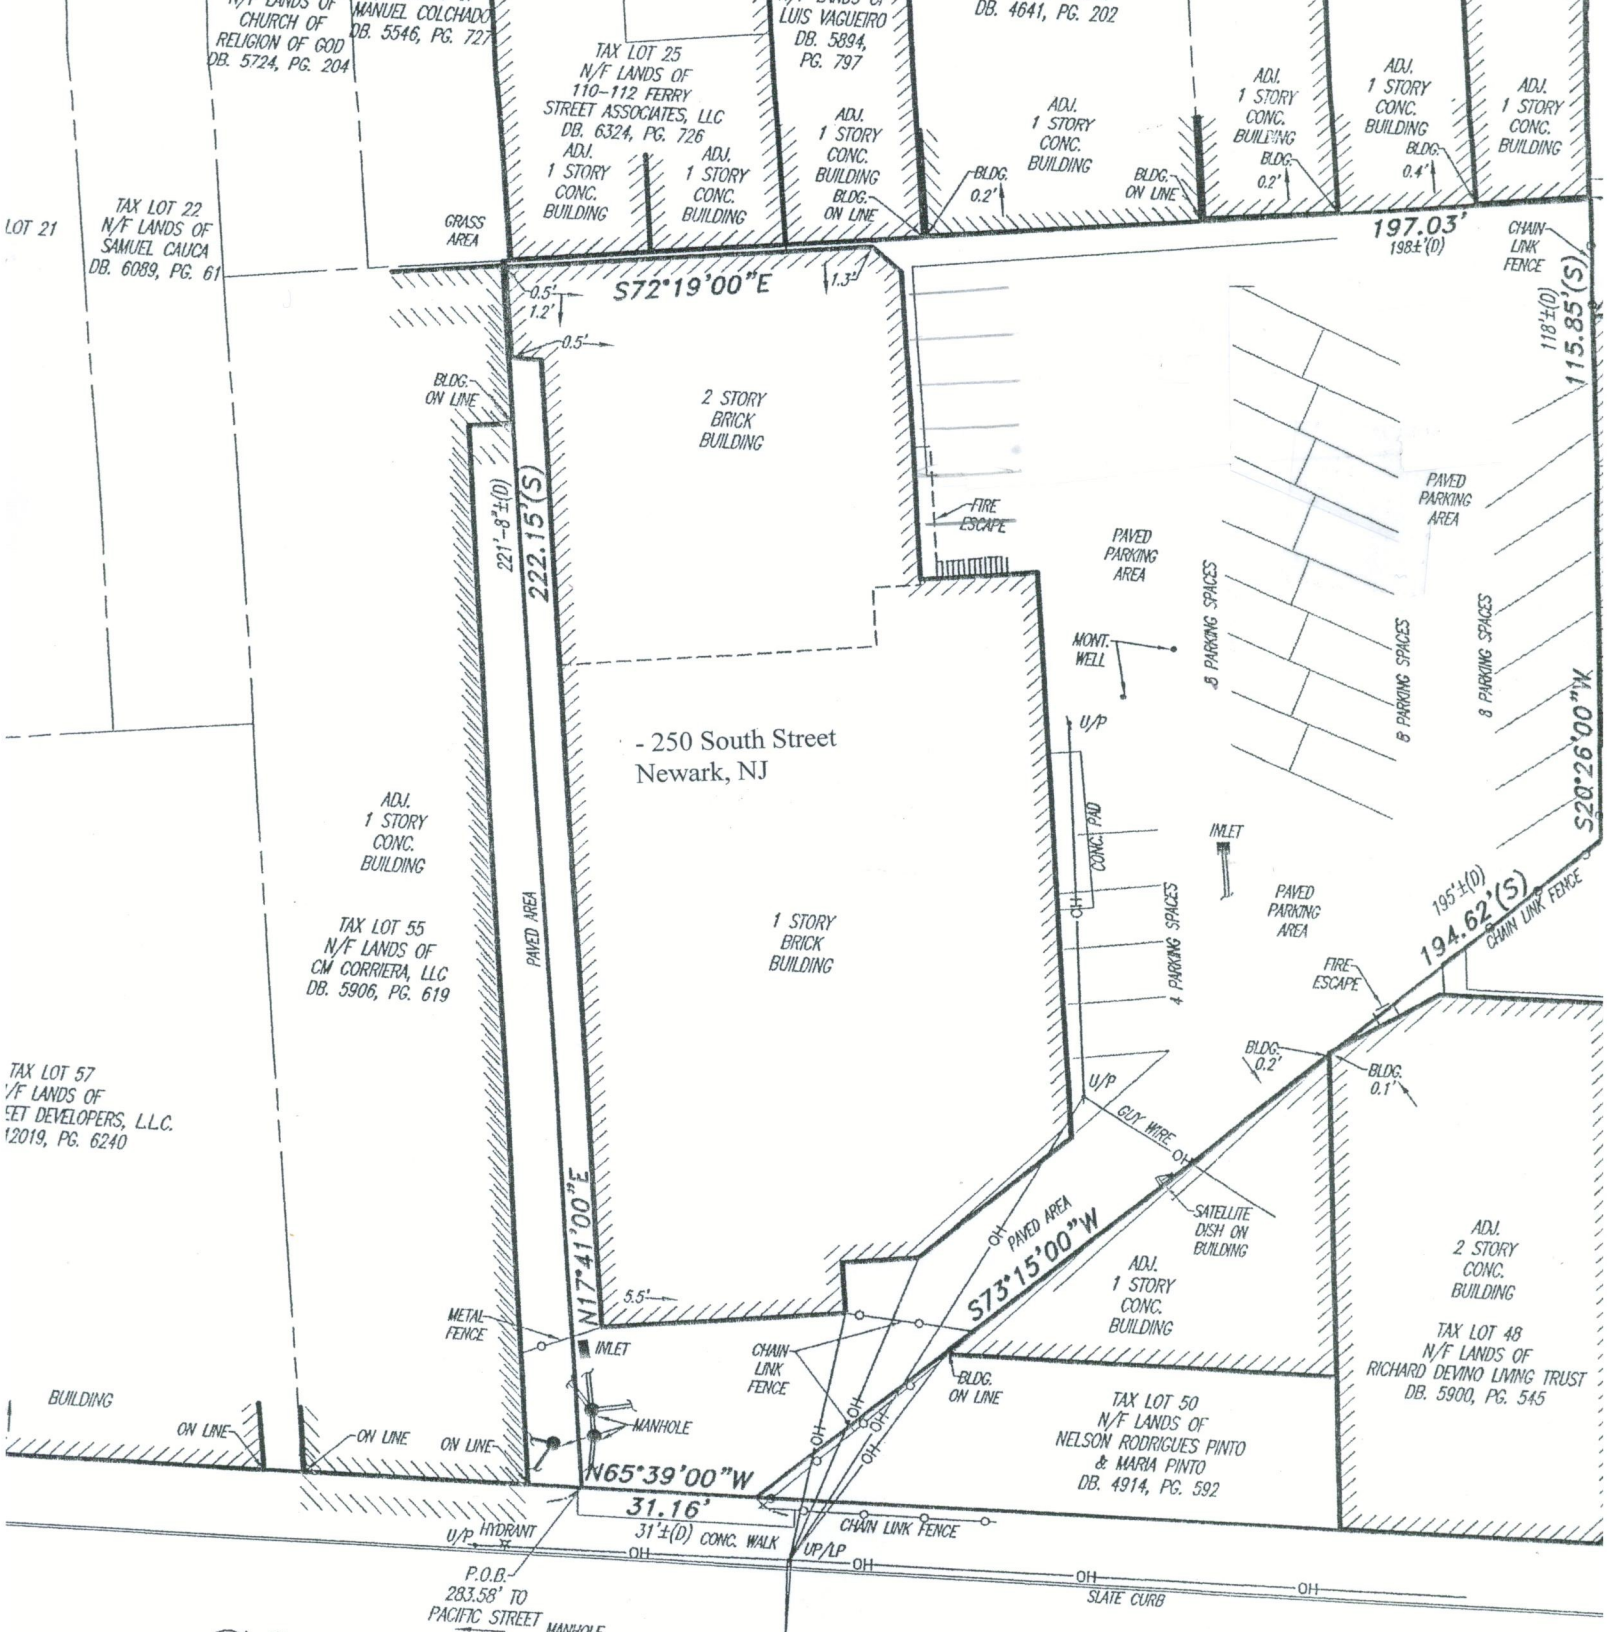
- 250 South Street
Newark, NJ
TAX LOT 22
N/F LANDS OF
SAMUEL CAUCA
DB. 6089, PG. 61
LOT 21
N/F LANDS OF
CHURCH OF
RELIGION OF GOD
DB. 5724, PG. 204
MANUEL COLCHADO
DB. 5546, PG. 727
TAX LOT 25
N/F LANDS OF
110-112 FERRY
STREET ASSOCIATES, LLC
DB. 6324, PG. 726
LUIS VAGUEIRO
DB. 5894,
PG. 797
DB. 4641, PG. 202
ADJ.
1 STORY
CONC.
BUILDING
GRASS
AREA
BLDG.
ON LINE
BLDG.
0.2'
BLDG.
0.4'
197.03'
198±'(D)
CHAIN
LINK
FENCE
S72°19'00"E
0.5'
1.2'
1.3'
118±(D)
115.85'(S)
2 STORY
BRICK
BUILDING
221'-8"±(D)
222.15'(S)
FIRE
ESCAPE
PAVED
PARKING
AREA
8 PARKING SPACES
MONT.
WELL
U/P
S20°26'00"W
CONC. PAD
INLET
4 PARKING SPACES
195±(D)
194.62'(S)
1 STORY
BRICK
BUILDING
PAVED AREA
TAX LOT 55
N/F LANDS OF
CM CORRIERA, LLC
DB. 5906, PG. 619
TAX LOT 57
N/F LANDS OF
EET DEVELOPERS, L.L.C.
12019, PG. 6240
GUY WIRE
SATELLITE
DISH ON
BUILDING
N17°41'00"E
S73°15'00"W
5.5'
METAL
FENCE
CHAIN
LINK
FENCE
BUILDING
ON LINE
MANHOLE
N65°39'00"W
31.16'
31'±(D) CONC. WALK
HYDRANT
P.O.B.
283.58' TO
PACIFIC STREET
MANHOLE
SLATE CURB
TAX LOT 50
N/F LANDS OF
NELSON RODRIGUES PINTO
& MARIA PINTO
DB. 4914, PG. 592
ADJ.
2 STORY
CONC.
BUILDING
TAX LOT 48
N/F LANDS OF
RICHARD DEVINO LIVING TRUST
DB. 5900, PG. 545