VICINITY MAP
NOT TO SCALE

State of North Carolina
County of

I, _____, Review Officer of _____ County, certify that the map or plat to which this certification is affixed meets all statutory requirements for recording.

_____
REVIEW OFFICER

Date _____

NC GRID – NAD '83
HORIZONTAL GROUND DISTANCES
USED UNLESS OTHERWISE NOTED.

LEGEND

NIP – NEW IRON PIPE	UP – UTILITY POLE
NRRS – NEW RAILROAD SPIKE	LP – LIGHT POLE
NIS – NEW IRON STAKE	TP – TELEPHONE PEDESTAL
EIS – EXISTING IRON STAKE	CC – CONTROL CORNER
EIP – EXISTING IRON PIPE	EOP – EDGE OF PAVEMENT
ERRS – EXISTING RAILROAD SPIKE	N/F – NOW OR FORMERLY
ECM – EXISTING CONCRETE MONUMENT	EAI – EXISTING ANGLE IRON
NCM – NEW CONCRETE MONUMENT	WM – WATER METER
EPK – P K NAIL FOUND	----G---- NATURAL GAS LINE
NPK – P K NAIL SET	----E---- OVERHEAD POWER LINES
NMC – NONMONUMENTED CORNER	----X---- FENCE
NMN – NEW MASONRY NAIL	LPT – LP GAS TANK
R/W – ROAD RIGHT-OF-WAY	ZZ – NOT TO SCALE
B/C – BACK-OF-CURB	ERWM – EXISTING R/W MONUMENT

AREA IN TRACT

0.64 Acres
EXCLUDNG R/W
BY COMPUTER

I CERTIFY:
THAT THIS SURVEY IS OF AN EXISTING PARCEL OR PARCELS OF LAND AND DOES NOT CREATE A NEW STREET OR CHANGE AN EXISTING STREET.

"I, Stephen M. Barrow, certify that this map was drawn under my supervision from a actural GPS survey made under my supervision; that this GPS survey was performed to sub-centimeter FGCC specifications and that I used Real Time Kinematic. GPS field procedures and coordinates were obtained by least squares adjustment. That this survey was performed on July 7, 2006 using Topcon HiperLite Plus with two receivers and all coordinates are based on grid or ground. <0.10 RMS – Root Mean Square

NORTH CAROLINA
GREENE COUNTY

I, STEPHEN M. BARROW, certify that this plat was drawn under my supervision from an actual survey made under my supervision (deed description recorded in Book SEE, page REF., etc.) (other); that the boundaries not surveyed are clearly indicated as drawn from information found in Book SEE, page REF.; that the ratio of precision as calculated is 1: 10,000+; that this plat was prepared in accordance with G.S. 47-30 as amended. Witness my original signature, registration number and seal this 7TH day of JULY, AD, 2006.

Stephen M. Barrow, PLS Registration Number L-2997

NORTH CAROLINA PROFESSIONAL SEAL L-2997 LAND SURVEYOR STEPHEN M. BARROW

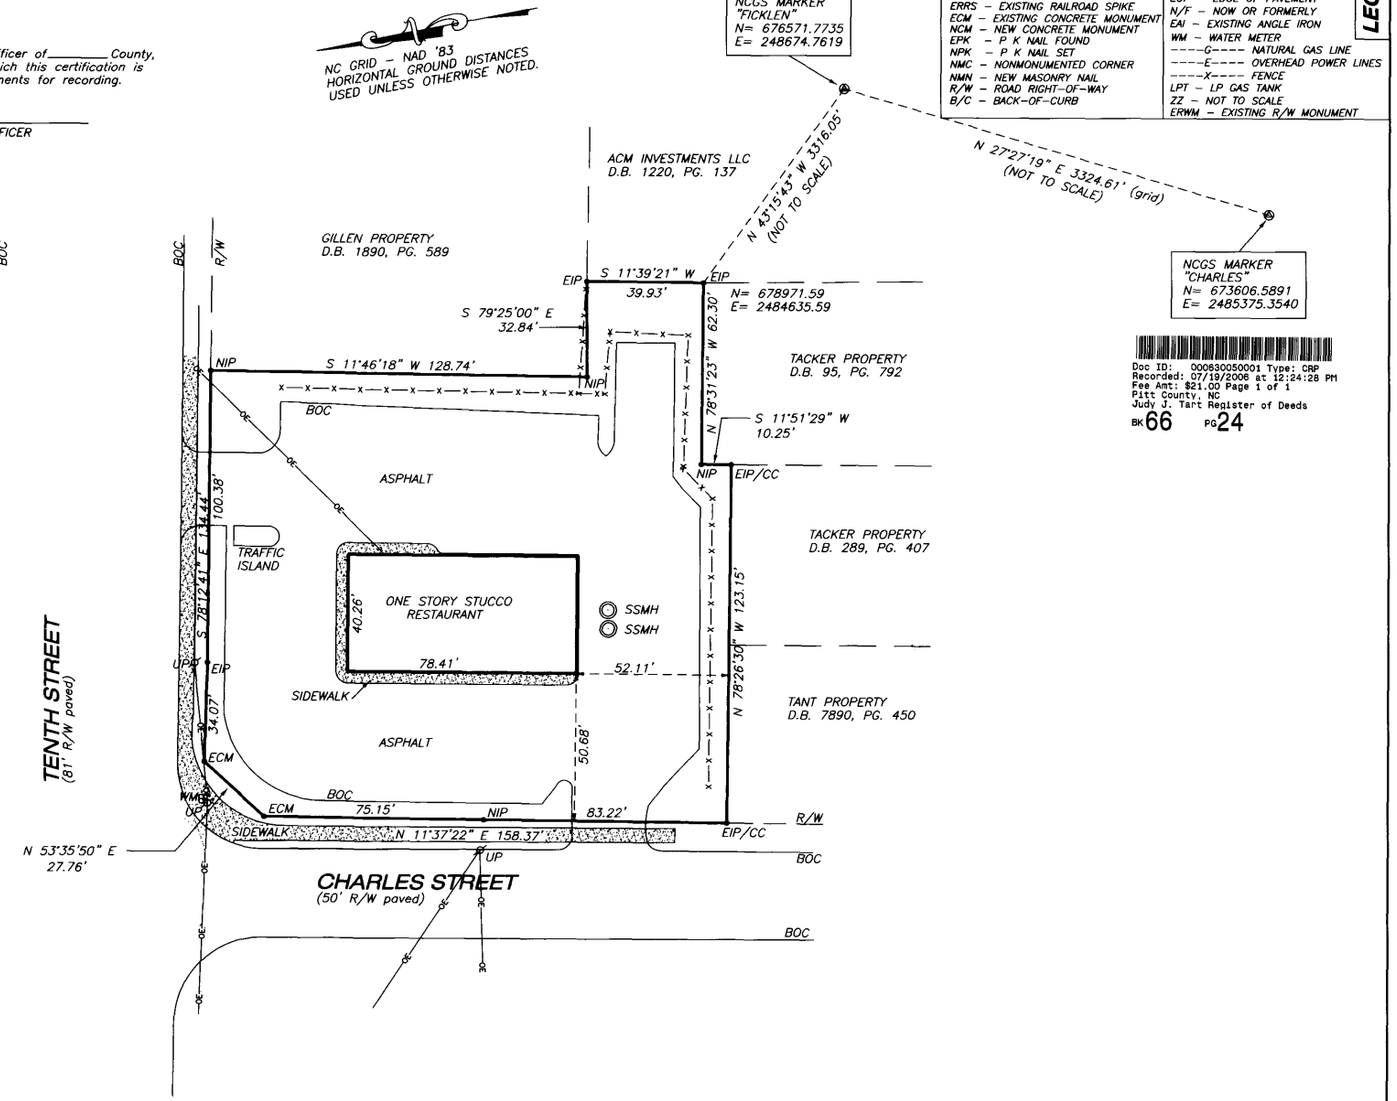

Doc ID: 000630050001 Type: CRP
Recorded: 07/19/2006 at 12:24:28 PM
Fee Amt: $21.00 Page 1 of 1
Pitt County, NC
Judy J. Tart Register of Deeds
BK 66 PG 24

FLOOD CERTIFICATE

THE AREA REPRESENTED BY THIS PLAT IS NOT LOCATED IN A SPECIAL FLOOD HAZARD AREA ACCORDING TO FEMA MAP NUMBER 3720468700J, DATED 01/02/2004.

PROPERTY ADDRESS:	OWNER OF RECORD
500 EAST TENTH STREET GREENVILLE, NC 27834 TAX PARCEL # 015596	UNIVERSITY DRIVE, LLC 2301 EXECUTIVE PARK WEST GREENVILLE, NC 27834

DRAWN BY: SHH SURVEYED BY: DWB/KMH	REVISIONS
DATE: 07/07/06 ARCHIVE: SUSIE	
DWG. NO.: 06-044	

MAP FOR RECORD FOR

U10 PROPERTIES, LLC

CITY OF GREENVILLE PITT COUNTY
NORTH CAROLINA

30 0 30 60 90
Scale: 1" = 30'

FILED FOR REGISTRATION ON THE ___ DAY OF _____, 20__ AT ___ O'CLOCK IN BOOK NO. ____, PAGE ____.

_____
REGISTER OF DEEDS, _____ COUNTY

SOURCE OF TITLE:
DEED BOOK 633, PAGE 349
PITT COUNTY REGISTRY

BARROW & BARROW, P.A.
101 HERITAGE CROSSING, SNOW HILL, NC 28580
Phone: 252-747-5790 Fax: 252-747-5111

SHEET 1 OF 1