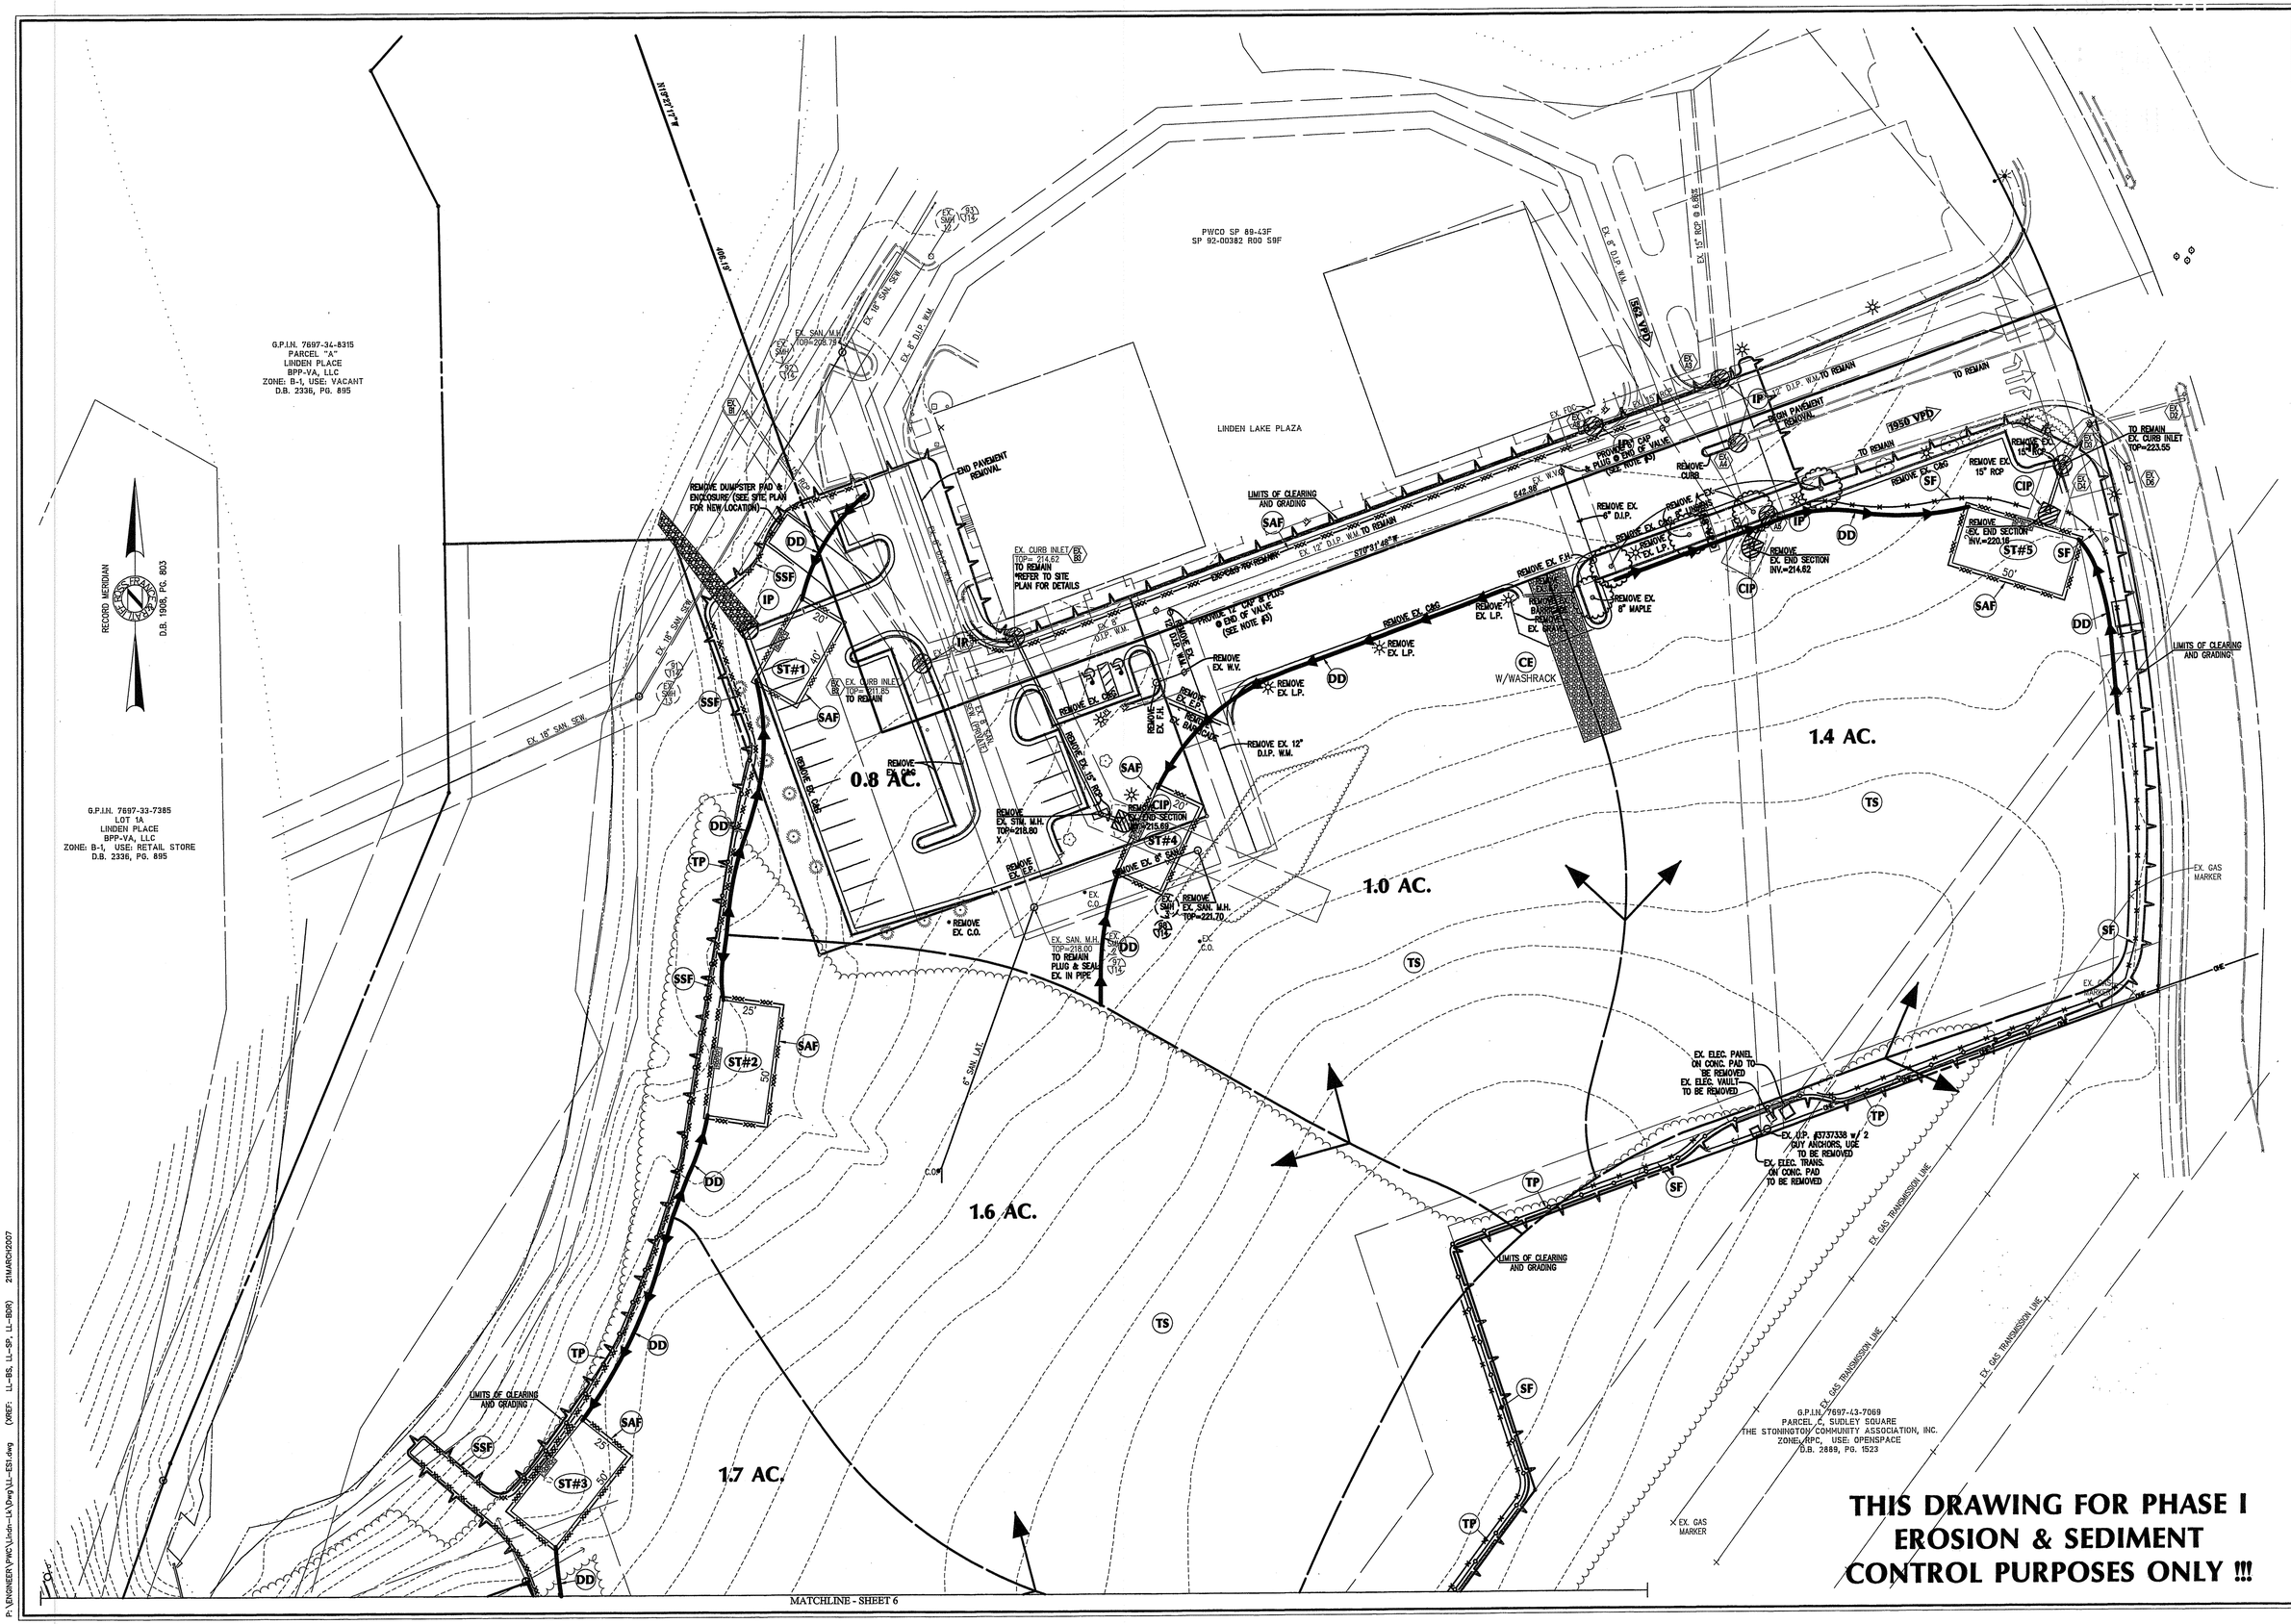

THIS DRAWING FOR PHASE I EROSION & SEDIMENT CONTROL PURPOSES ONLY !!!

DATE	BY	REVISION

CHK: RMM
DES: RMM
DWN: -

SCALE: 1" = 30'

LINDEN LAKE

BALLSFORD, SECTION TWO, LOT 5B

GAINESVILLE MAGISTERIAL DISTRICT
PRINCE WILLIAM COUNTY, VIRGINIA
CONTOUR INTERVAL = 2'
AUGUST 3, 2006

SCALE: 1"=30'

PHASE I EROSION & SEDIMENT CONTROL PLAN

Ross, France & Ratliff, Ltd.
CIVIL ENGINEERING – LAND SURVEYING
8802 SUDLEY ROAD
MANASSAS, VIRGINIA 20110
(703) 361-4188 FAX (703) 361-6353

COMMONWEALTH OF VIRGINIA
C. R. MICHAEL MASSEY II
No. 23856
5-12-09
PROFESSIONAL ENGINEER

SHEET 5 OF 18
FILE NO.: SP#1531

P:\ENGINEER\PWC\Linden-LA\Dwg\LL-ES1.dwg (XREF: LL-BS, LL-SP, LL-BDR) 21MAR2007