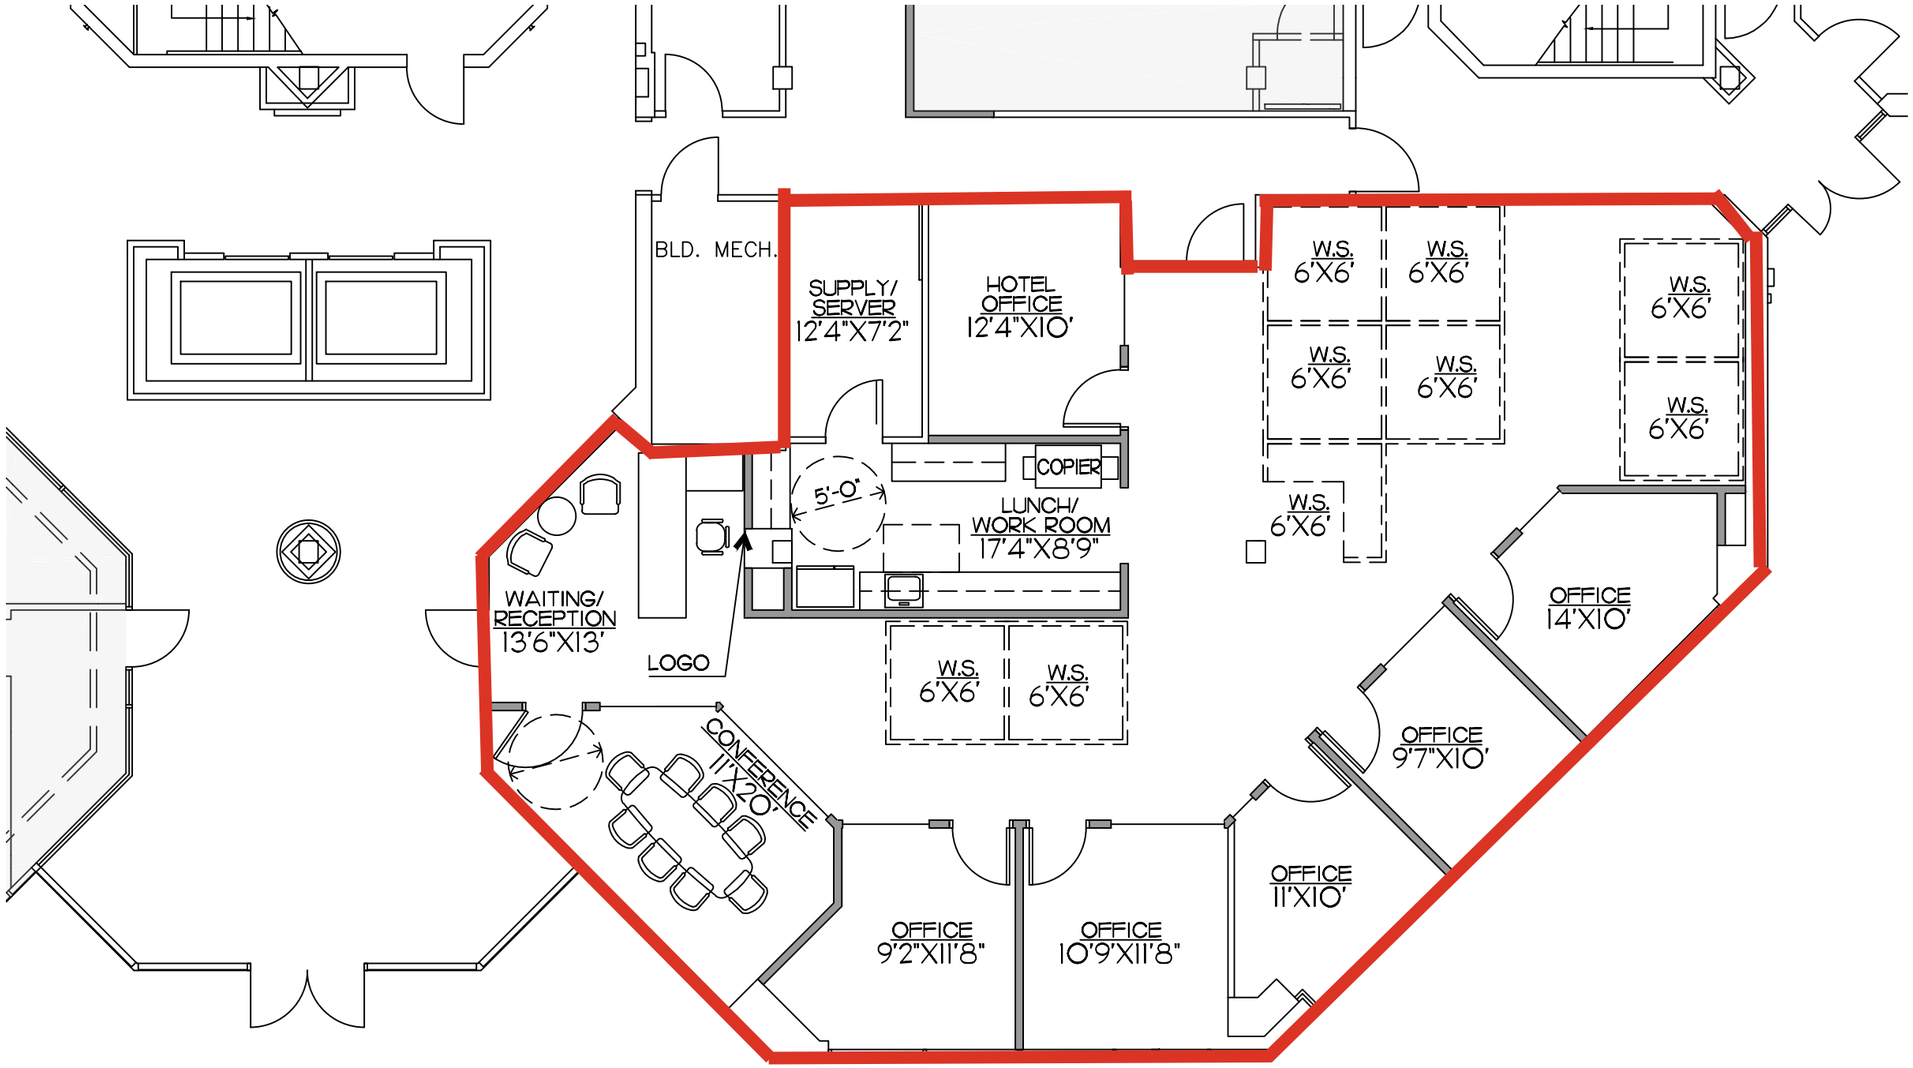

1 / ID-1 SAPCE PLAN
1/8"=1'-0"

WALL LEGEND	
SYMBOL	DESCRIPTION
———	EXISTING INTERIOR PARTITION TO REMAIN
———	NEW INTERIOR PARTITION

NOTES:
THIS DRAWING HAS NOT BEEN FIELD VERIFIED. THIS DRAWING IS MEANT FOR INFORMATIONAL AND REFERENCE PURPOSES ONLY. ALL SITE CONDITIONS, INCLUDING FIELD DIMENSIONS, MUST BE FIELD VERIFIED BY YOU OR ANY OTHER PARTIES CONCERNED. NFD, INC. CANNOT TAKE RESPONSIBILITY FOR THE USE OF THIS CAD DRAWING. YOUR ACCEPTANCE OF THIS DRAWING WILL BE YOUR ACKNOWLEDGMENT THAT YOU ACCEPT FULL RESPONSIBILITY FOR ITS USE.

NOTE: FURNITURE & EQUIPMENT SHOWN IS FOR PRESENTATION ONLY AND IS NOT PART OF LANDLORD'S SCOPE OF WORK.

SQUARE FOOTAGE SIZES AND DIMENSIONS ARE APPROXIMATE.

NFD, INC. DOES NOT WARRANT THE ACCURACY OF ANY DIMENSIONS SET FORTH HEREIN. CONTRACTOR IS RESPONSIBLE FOR VERIFYING ALL SITE CONDITIONS TO INCLUDE FIELD DIMENSIONS WHERE APPLICABLE. SHOULD THERE BE ANY DISCREPANCIES WITH THIS CONSTRUCTION DRAWING PACKAGE, NFD,INC. SHOULD BE NOTIFIED IMMEDIATELY FOR RESPONSE. IF THE CONTRACTOR ELECTS TO MAKE ANY CHANGES ON HIS OWN WITHOUT NOTIFYING NFD,INC, HE IS RESPONSIBLE FOR SAME. NFD, INC. DOES NOT PROVIDE ARCHITECTURAL, STRUCTURAL, ENGINEERING OR MECHANICAL SERVICES. IF SUCH SERVICES ARE REQUIRED BY THIS DRAWING PACKAGE, A LICENSED PROFESSIONAL MUST BE RETAINED. NFD, INC. PREPARED THIS DRAWING PACKAGE AS A PRACTICAL SOLUTION TO INTERIOR DESIGN PROBLEMS. IT IS NOT INTENDED FOR ARCHITECTURAL, ENGINEERING OR CONSTRUCTION USE. ANY CEILING, ELECTRICAL, KITCHEN, BATHROOM OR LIKE PLAN OR SPECIFICATION IS PREPARED TO SHOW ONLY LOCATION OF OUTLETS, FIXTURES, VENTS, ETC. AND THE TYPE OF FIXTURE AND EQUIPMENT. THIS DRAWING PACKAGE IS THE PROPERTY OF NFD,INC. UNAUTHORIZED USE OF THESE DOCUMENTS IS PROHIBITED.

APPROVAL:

THESE DRAWINGS ARE PROTECTED UNDER THE COPYRIGHT ACT OF 1976 AND SHALL NOT BE RELISED WITHOUT THE WRITTEN PERMISSION OF NFD, INC.

NOT FOR CONSTRUCTION

NFM LENDING
1190 WINTERSON ROAD
SUITE 150
LINTHICUM, MD

SPACE PLAN

NFD Inc.
INTERIOR DESIGN & PLANNING
124 LAKEFRONT DRIVE
HUNT VALLEY, MARYLAND 21030
TEL. 410.785.7795 FAX. 410.785.3680

ISSUE DESCRIPTION:			
#	DATE:		BY

DATE:	1/03/17
SCALE:	1/8"=1'-0"
DRAWN BY:	E.P.
DESIGN BY:	E.P.
CHECKED BY	S.G.
PROJECT #	NZ049

ID.1 / 1 OF