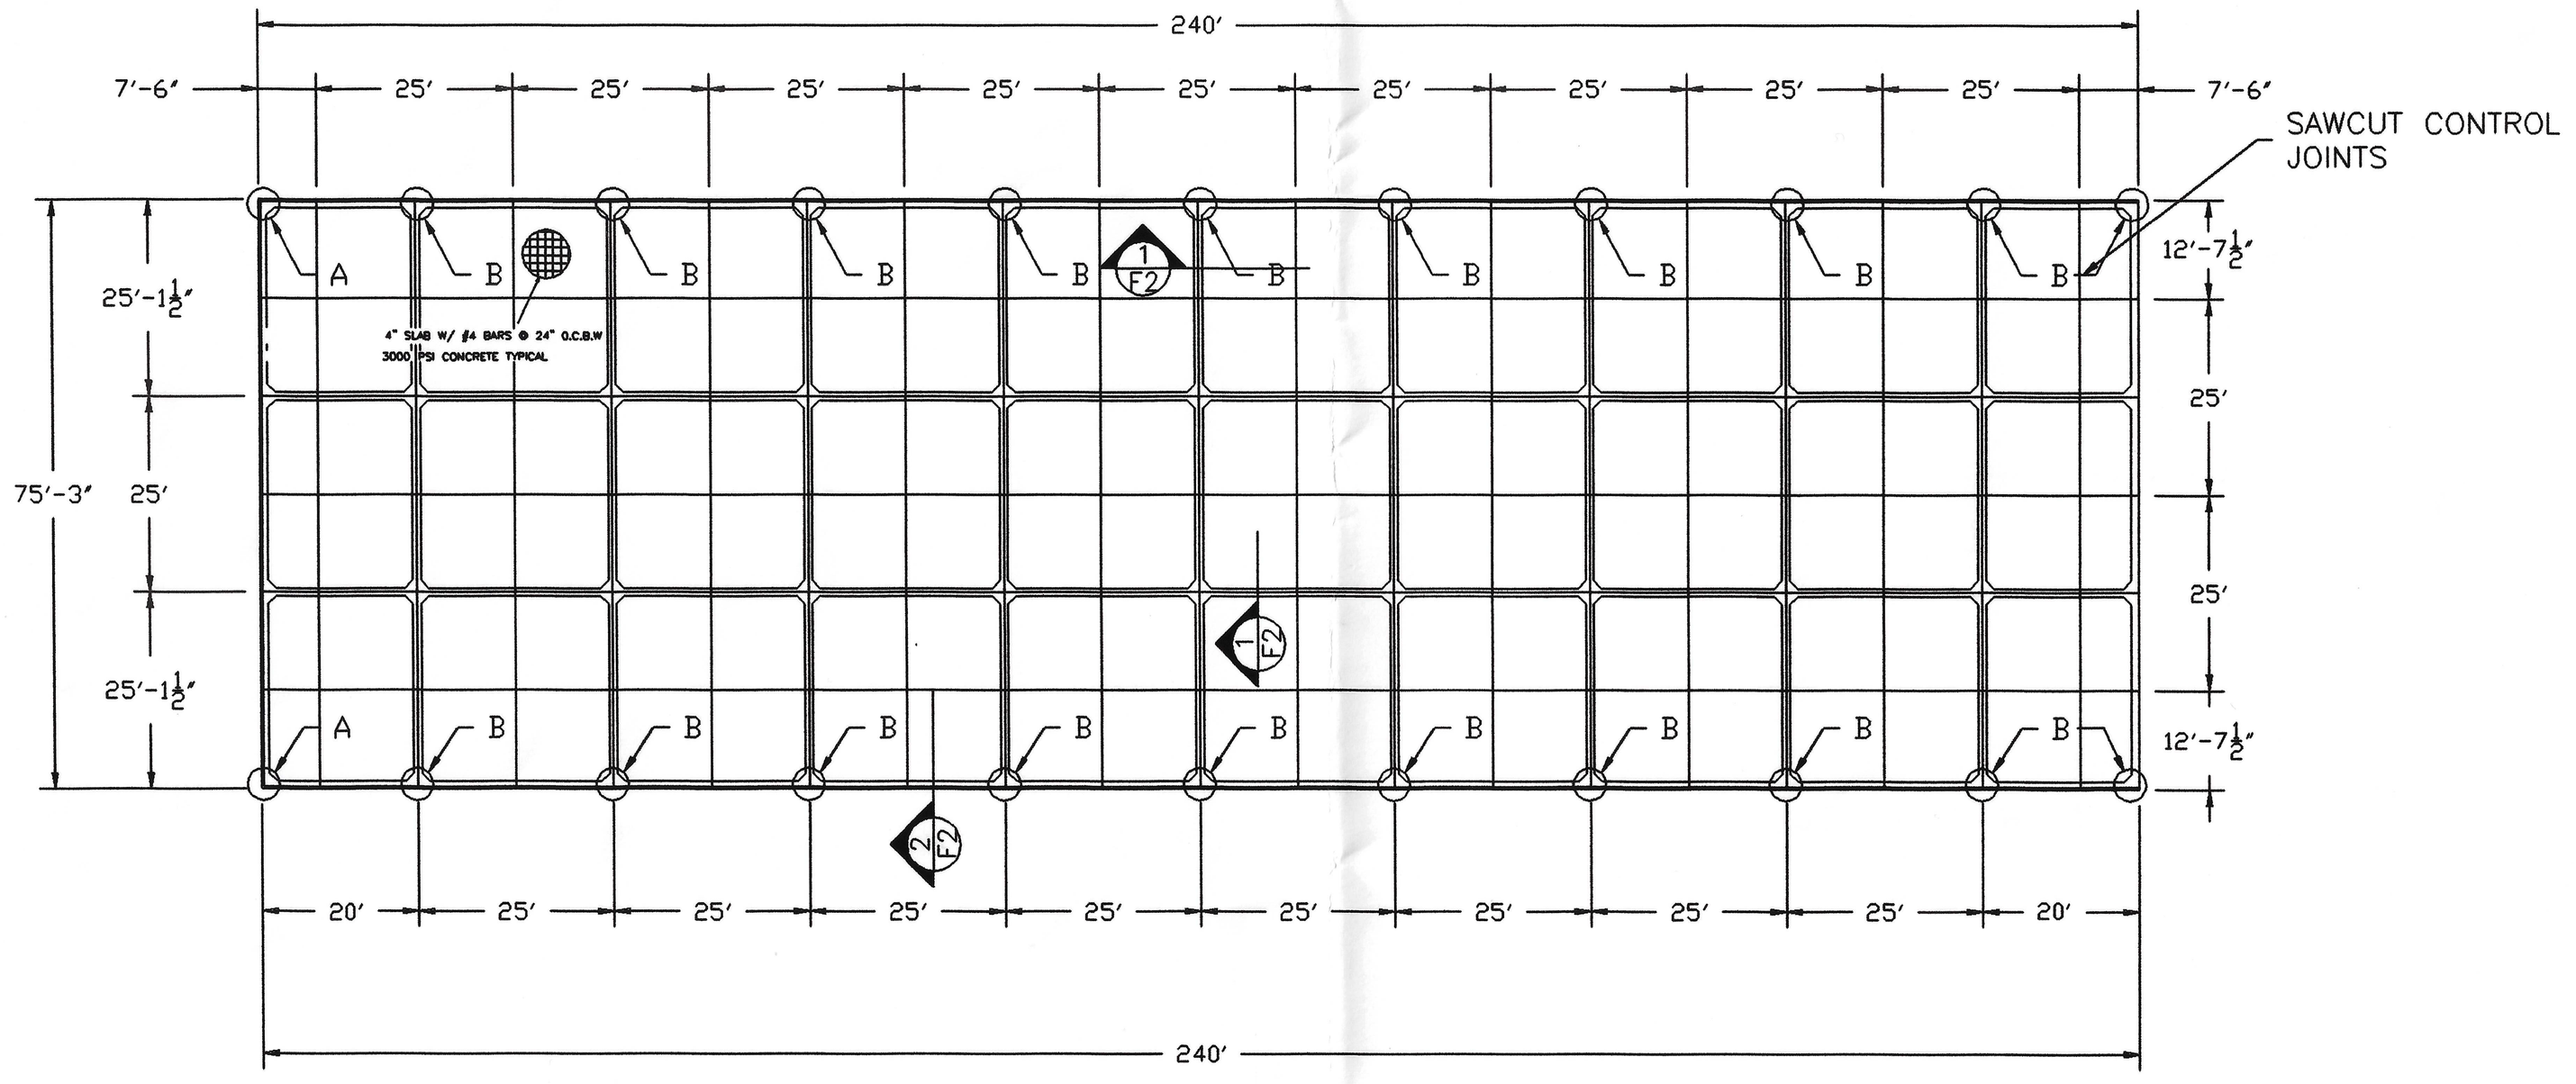

DESIGN CRITERIA:

Floor Live Load = 125 PSF

THIS DOCUMENT CONTAINS INFORMATION PROPRIETARY TO CLASSIC INDUSTRIES INC. ANY DISCLOSURE OR REPRODUCTION OF THIS DOCUMENT IN WHOLE OR IN PART WITHOUT WRITTEN CONSENT OF A DULY AUTHORIZED OFFICER OF CLASSIC INDUSTRIES INC. IS PROHIBITED.

SHEET F1 of 2

REVISION 3-30-98

FILE NAME: SITE-PLAN

ISSUED FOR REVIEW

APPROVALS

DEPARTMENT	DATE
CLASSIC IND. INC MANAGEMENT	
TK ARCHITECTS INC	
DALMAC CONSTRUCTION	
CINDMARK ENGR. INC.	

SITE PLAN for

CLASSIC IND. INC.

905 E. BROAD ST.
FORNEY, TX.

CLASSIC INDUSTRIES INC.
905 E. BROAD ST.
FORNEY, TEXAS 75126 (972)564-2192

CHECKED BY	R. WILSON
DESIGNER	J. BISHOP
JOB NUMBER	
SCALE	

SAWCUTS 1" DEEP CONTROL JOINTS IN SLAB WITHIN 24 HOURS OF CONCRETE PLACEMENT

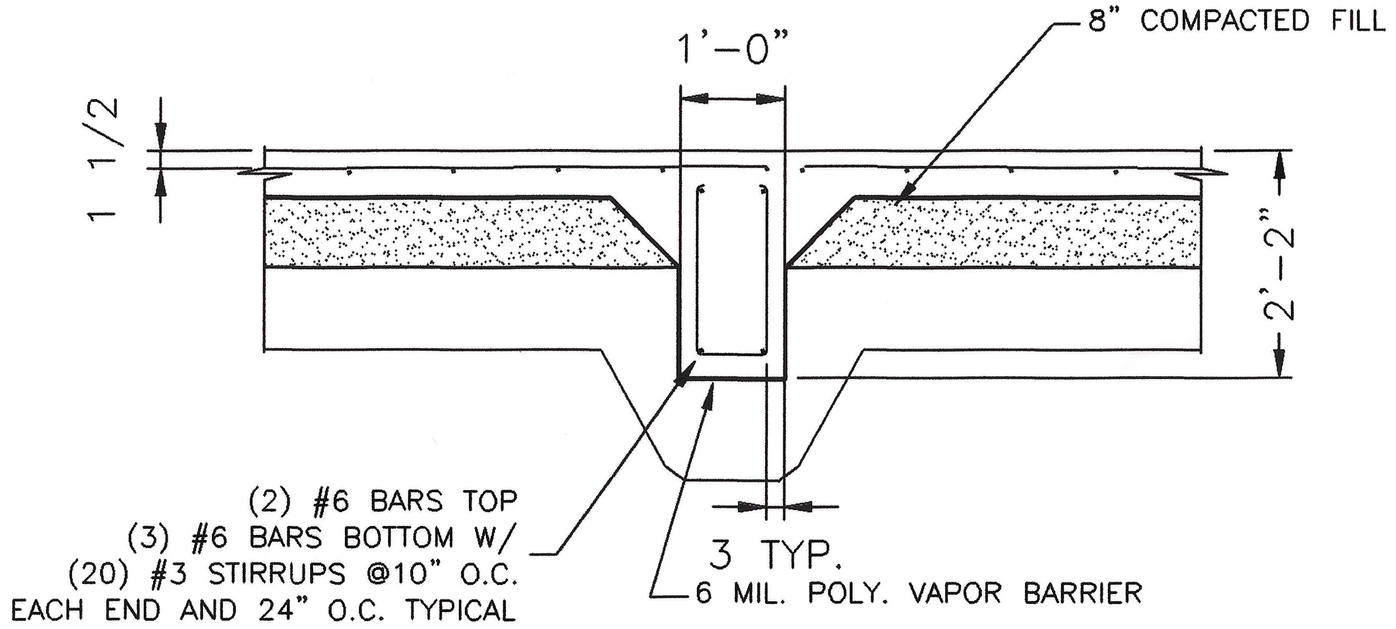

SECTION 1-F2

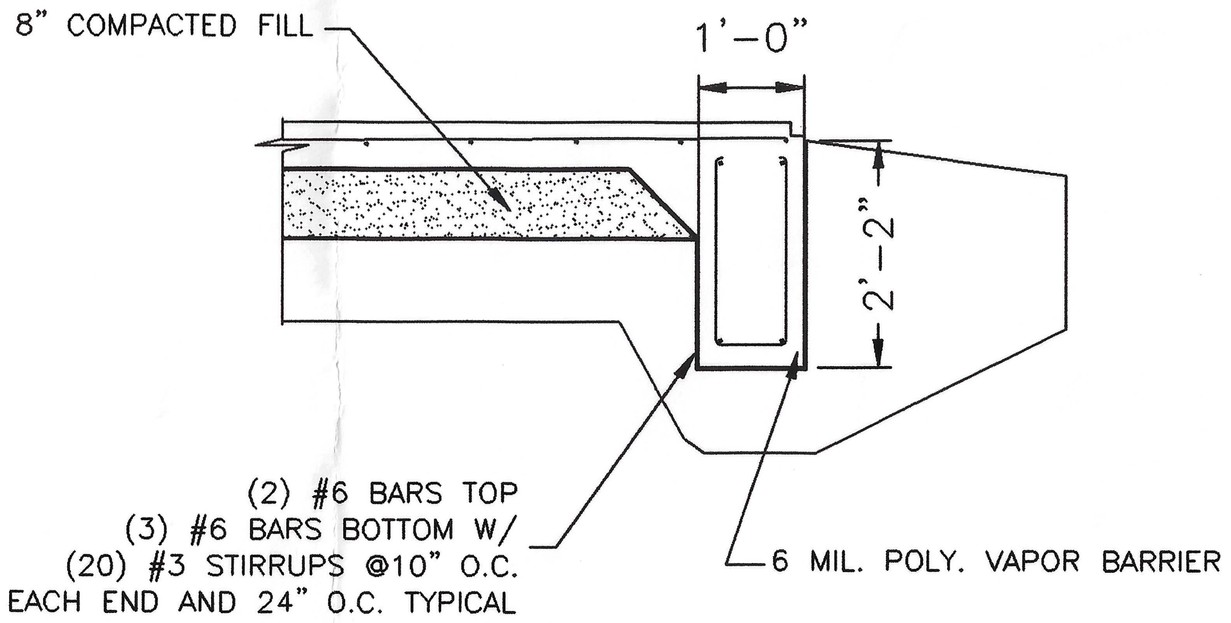

SECTION 2-F2

THIS DOCUMENT CONTAINS INFORMATION PROPRIETARY TO CLASSIC INDUSTRIES INC. ANY DISCLOSURE OR REPRODUCTION OF THIS DOCUMENT IN WHOLE OR IN PART WITHOUT WRITTEN CONSENT OF A DULY AUTHORIZED OFFICER OF CLASSIC INDUSTRIES INC. IS PROHIBITED.

SHEET F2 of 2

REVISION

FILE NAME: F2

ISSUED FOR REVIEW

DEPARTMENT	APPROVALS	DATE
CLASSIC IND. INC MANAGER		
TK ARCHITECTS INC		
DALMAC CONSTRUCTION		
CINEMARK USA, INC.		

FOOTING DETAIL for CLASSIC IND. INC. 905 E. BROAD ST. FORNEY, TX.

CLASSIC INDUSTRIES INC. 905 E. BROAD ST. FORNEY, TEXAS 75126 (972)564-2192

CHECKED BY	DESIGNER	JOB NUMBER	SCALE
R. WILSON	J. BISHOP		