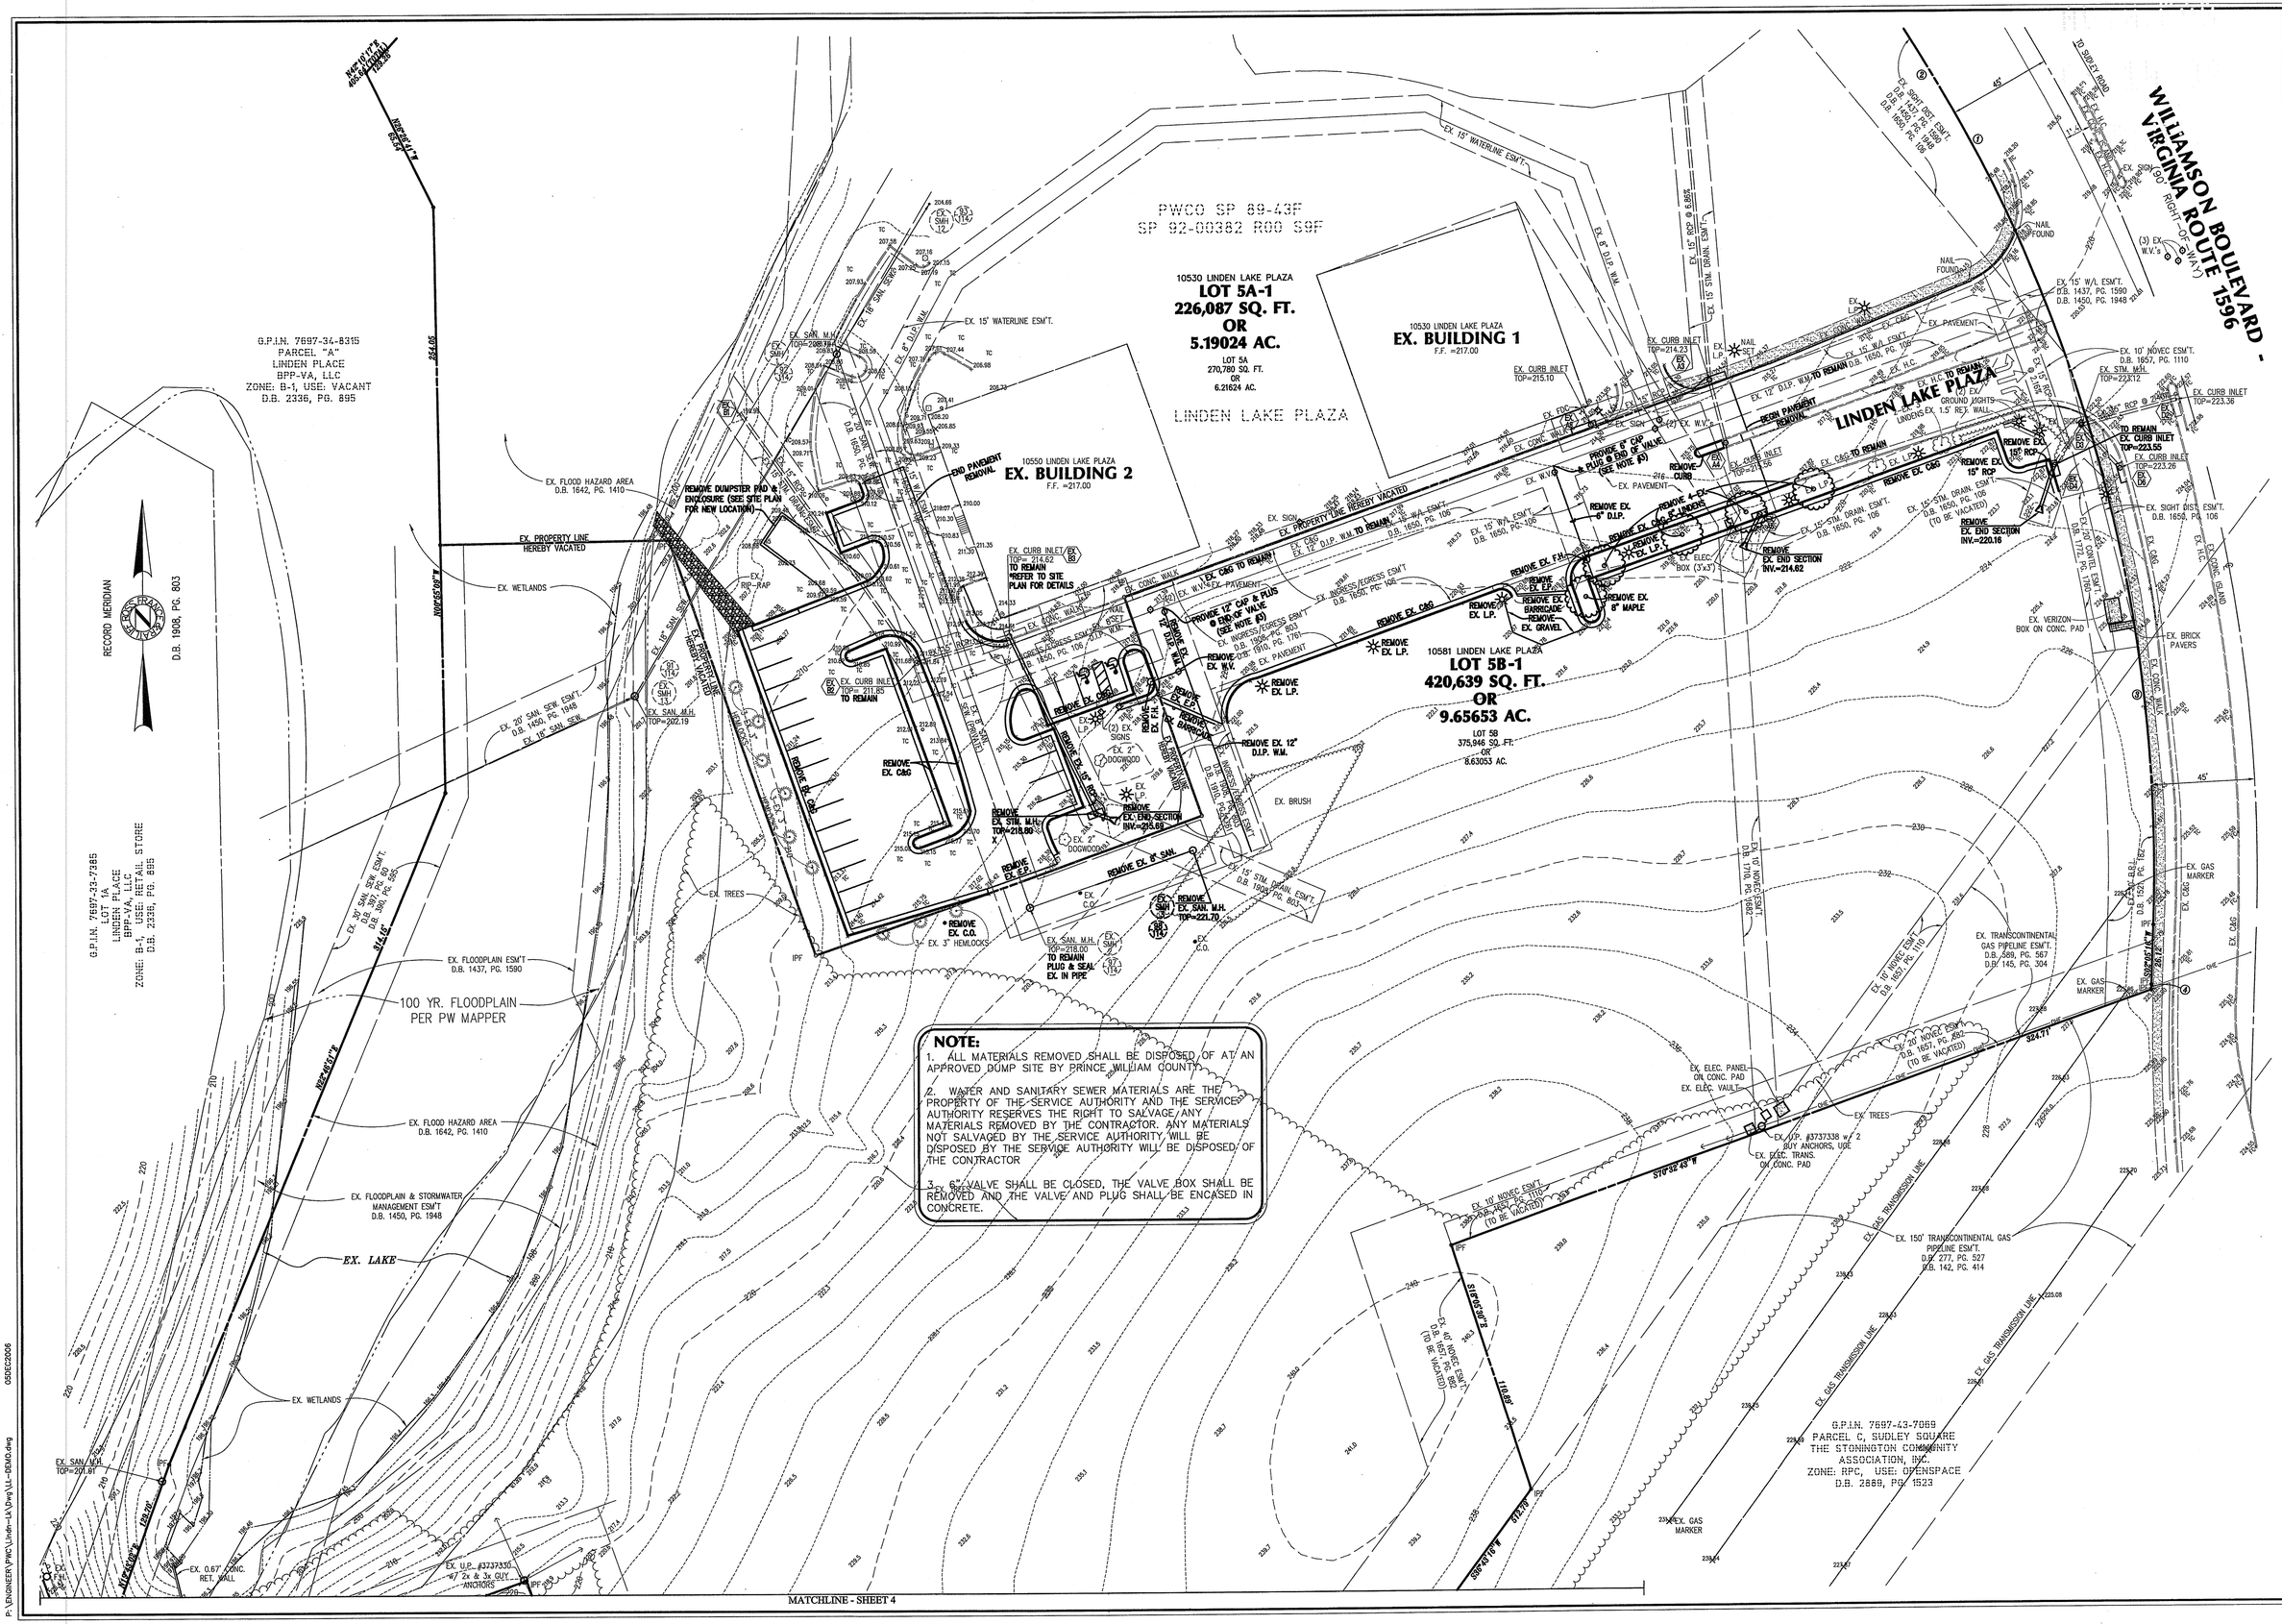

NOTE:

1. ALL MATERIALS REMOVED SHALL BE DISPOSED OF AT AN APPROVED DUMP SITE BY PRINCE WILLIAM COUNTY.
2. WATER AND SANITARY SEWER MATERIALS ARE THE PROPERTY OF THE SERVICE AUTHORITY AND THE SERVICE AUTHORITY RESERVES THE RIGHT TO SALVAGE ANY MATERIALS REMOVED BY THE CONTRACTOR. ANY MATERIALS NOT SALVAGED BY THE SERVICE AUTHORITY WILL BE DISPOSED BY THE SERVICE AUTHORITY WILL BE DISPOSED OF THE CONTRACTOR
3. 6" VALVE SHALL BE CLOSED, THE VALVE BOX SHALL BE REMOVED AND THE VALVE AND PLUG SHALL BE ENCASED IN CONCRETE.

DATE	BY	REVISION

CHK: RMM
DES: RMM
DWN: -

SCALE: 1" = 30'

LINDEN LAKE

BALLSFORD, SECTION TWO, LOT 5B

GAINESVILLE MAGISTERIAL DISTRICT
PRINCE WILLIAM COUNTY, VIRGINIA
CONTOUR INTERVAL = 2'

SCALE: 1"=30'

AUGUST 3, 2006

DEMOLITION PLAN

Ross, France & Ratliff, Ltd.
CIVIL ENGINEERING – LAND SURVEYING
8802 SUDLEY ROAD
MANASSAS, VIRGINIA 20110
(703) 361-4188 FAX (703) 361-6353

COMMONWEALTH OF VIRGINIA
R. MICHAEL MASSEY, III
No. 23856
3-23-07
PROFESSIONAL ENGINEER

SHEET 3 OF 18
FILE NO.: SP#1531

P:\ENGINEER\PWC\Linden-LA\Dwg\LL-DEMO.dwg 05DEC2006