\\vhb.com\gbl\proj\Wethersfield\42848.00\cad\ld\Concepts\Concepts\Phase 2 Lot 2\Gerber Technology\CP-1\CP-1.dwg

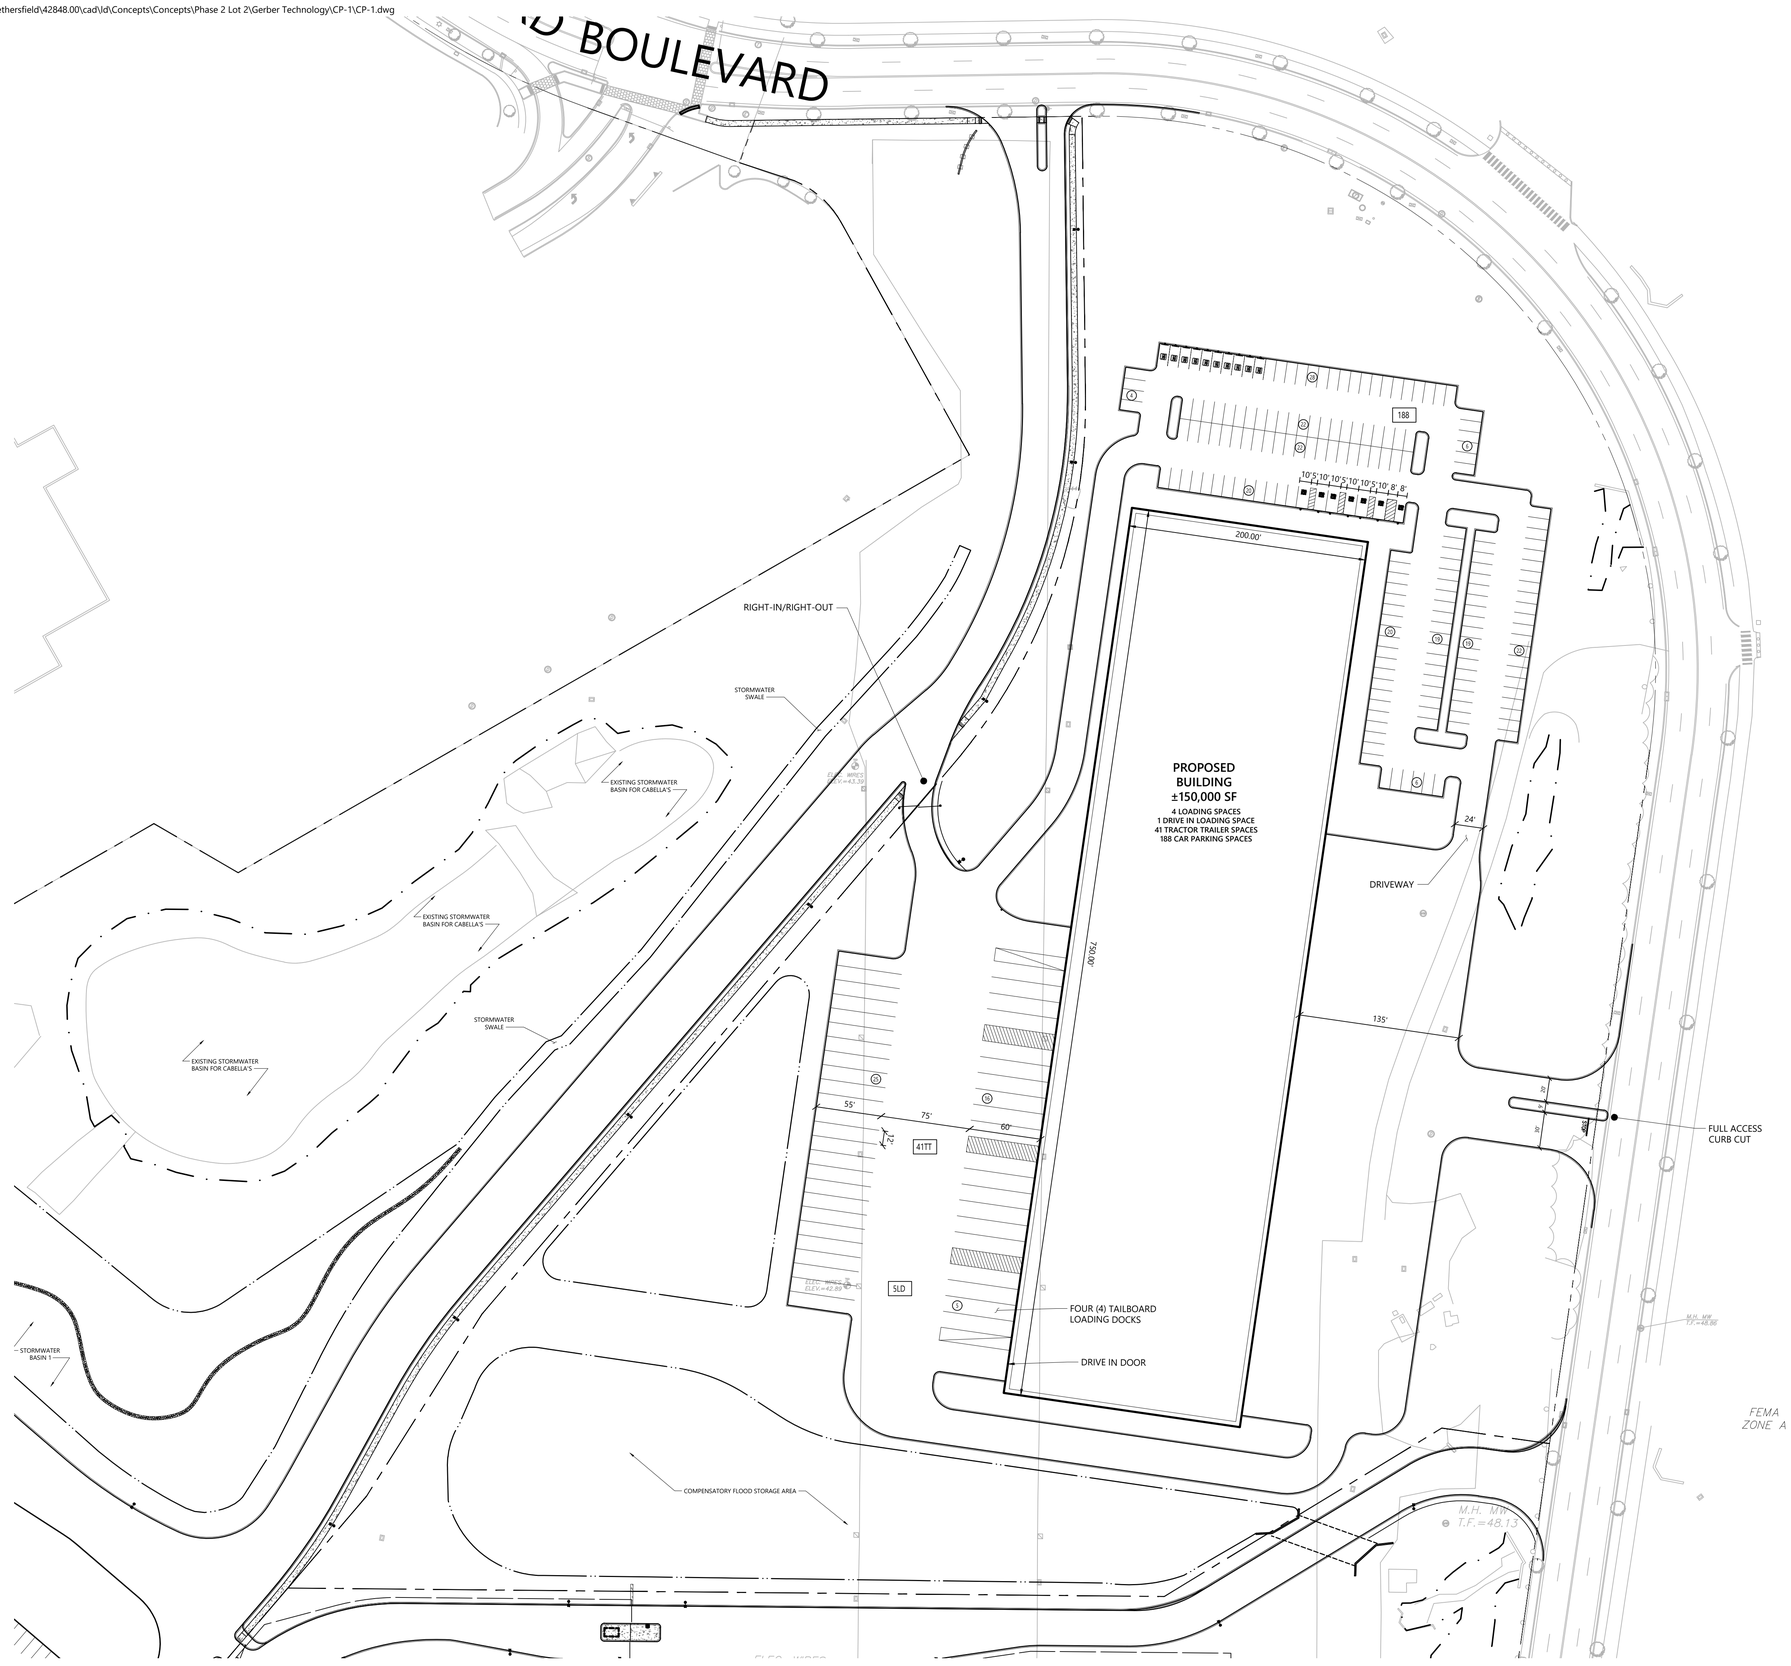

vhb.com

100 Great Meadow Road
Suite 200
Wethersfield, CT 06109
860.807.4300

0 30 60 120Feet

East Hartford Logistics & Technology Park at Rentschler Field - Parcel 2

East Hartford Boulevard
East Hartford, CT

No.	Revision	Date	Appvd.

Designed by PV
Checked by PV
Issued for Review
Date July 16, 2025

Not Approved for Construction

Drawing Title
Concept Plan

Drawing Number
CP-1

Project Number