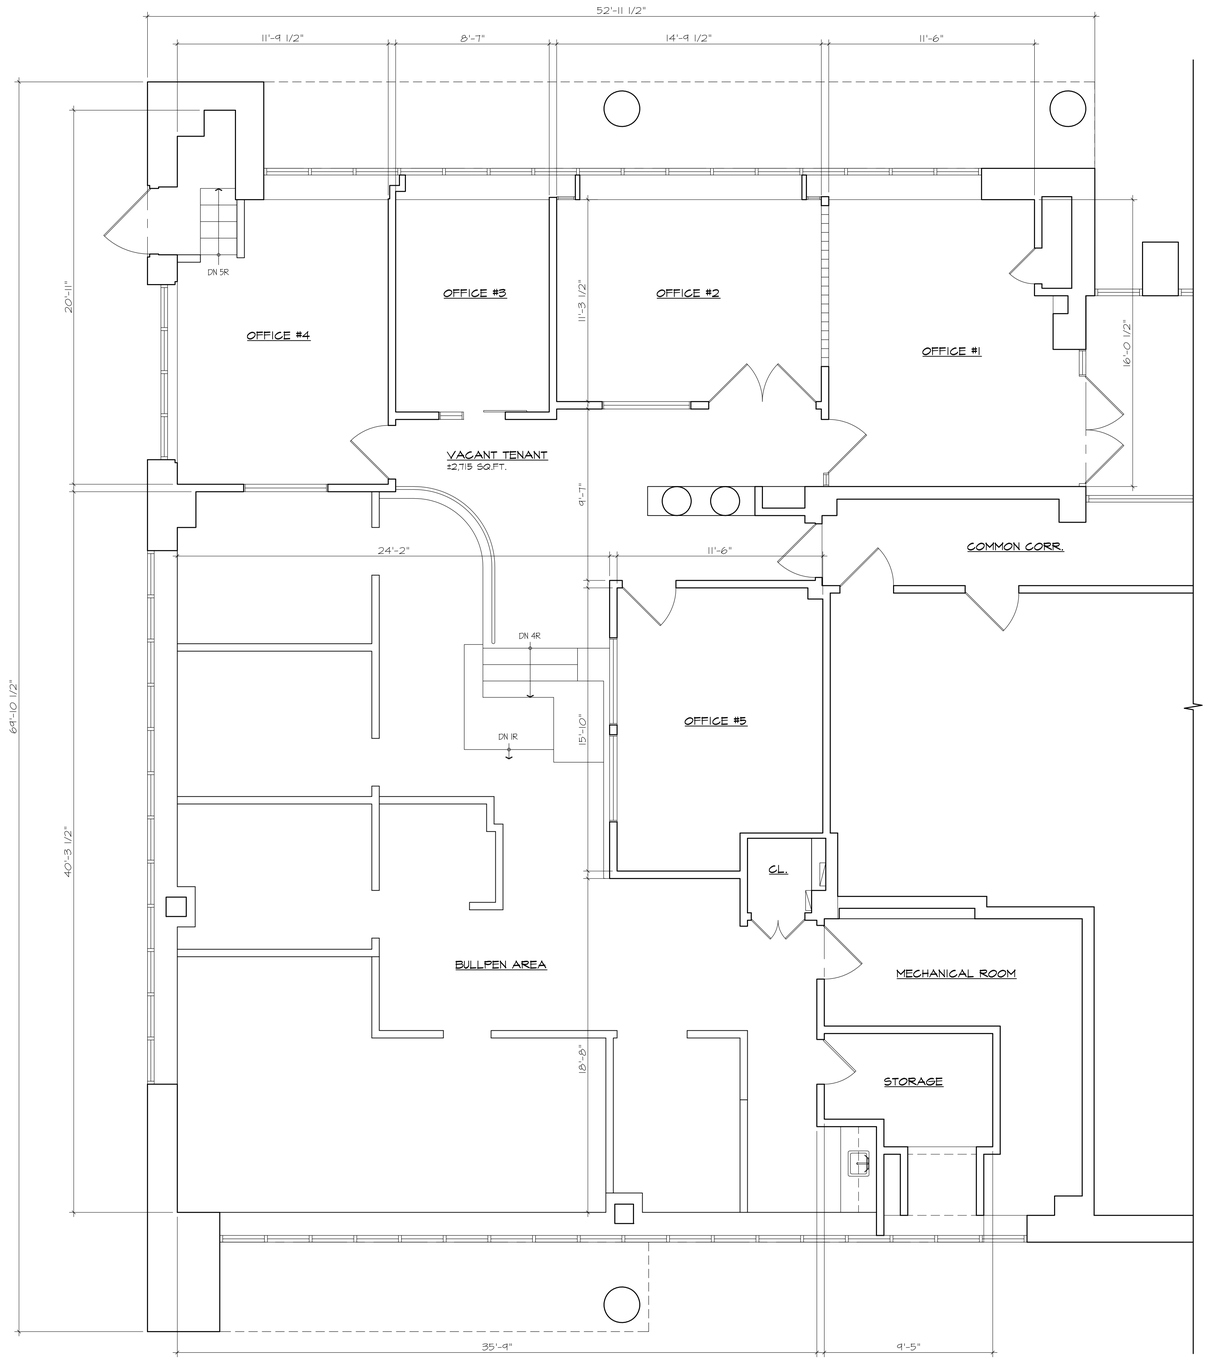

1 LOD1 LEASE OUTLINE DRAWING

SCALE: 1/4" = 1'-0"

NO.	DATE	REVISION
1	2-27-25	FOR OWNERS REVIEW

NO.	DATE	ISSUED

OWNERSHIP OF DOCUMENTS

THESE DOCUMENTS, SPECIFICATIONS, AND THE IDEAS AND DESIGNS INCORPORATED HEREIN PREPARED BY THE ARCHITECT ARE INSTRUMENTS OF PROFESSIONAL SERVICES AND ARE THE SOLE PROPERTY OF LUIGI GILENO ARCHITECT PC AND ARE NOT TO BE USED, IN WHOLE OR IN PART, FOR ANY OTHER PROJECT OR PURPOSES, OR FOR THE COMPLETION OF THIS PROJECT BY OTHERS, WITHOUT THE WRITTEN AUTHORIZATION OF LUIGI GILENO ARCHITECT PC

KEY PLAN

CONSULTANT

ARCHITECT

LUIGI GILENO
ARCHITECT PC
ARCHITECTURE PLANNING INTERIORS
URBAN & REGIONAL DESIGN
PROJECT MANAGEMENT
485 UNDERHILL BLVD. • SUITE 304 • SYOSSET, NY 11791
P: 516 921 4447 • F: 516 921 5557
EMAIL: LGARCH@OPTONLINE.NET

PROJECT

SUITE 100
200 PARKWAY DR S
HAUPPAUGE, NY 11788

DRAWING TITLE

LEASE OUTLINE DRAWING

DATE: FEBRUARY 27, 2025	DWN. BY: LG
JOB NO.: 25026	SCALE: AS SHOWN
SEAL	DWG. No. LOD-1